
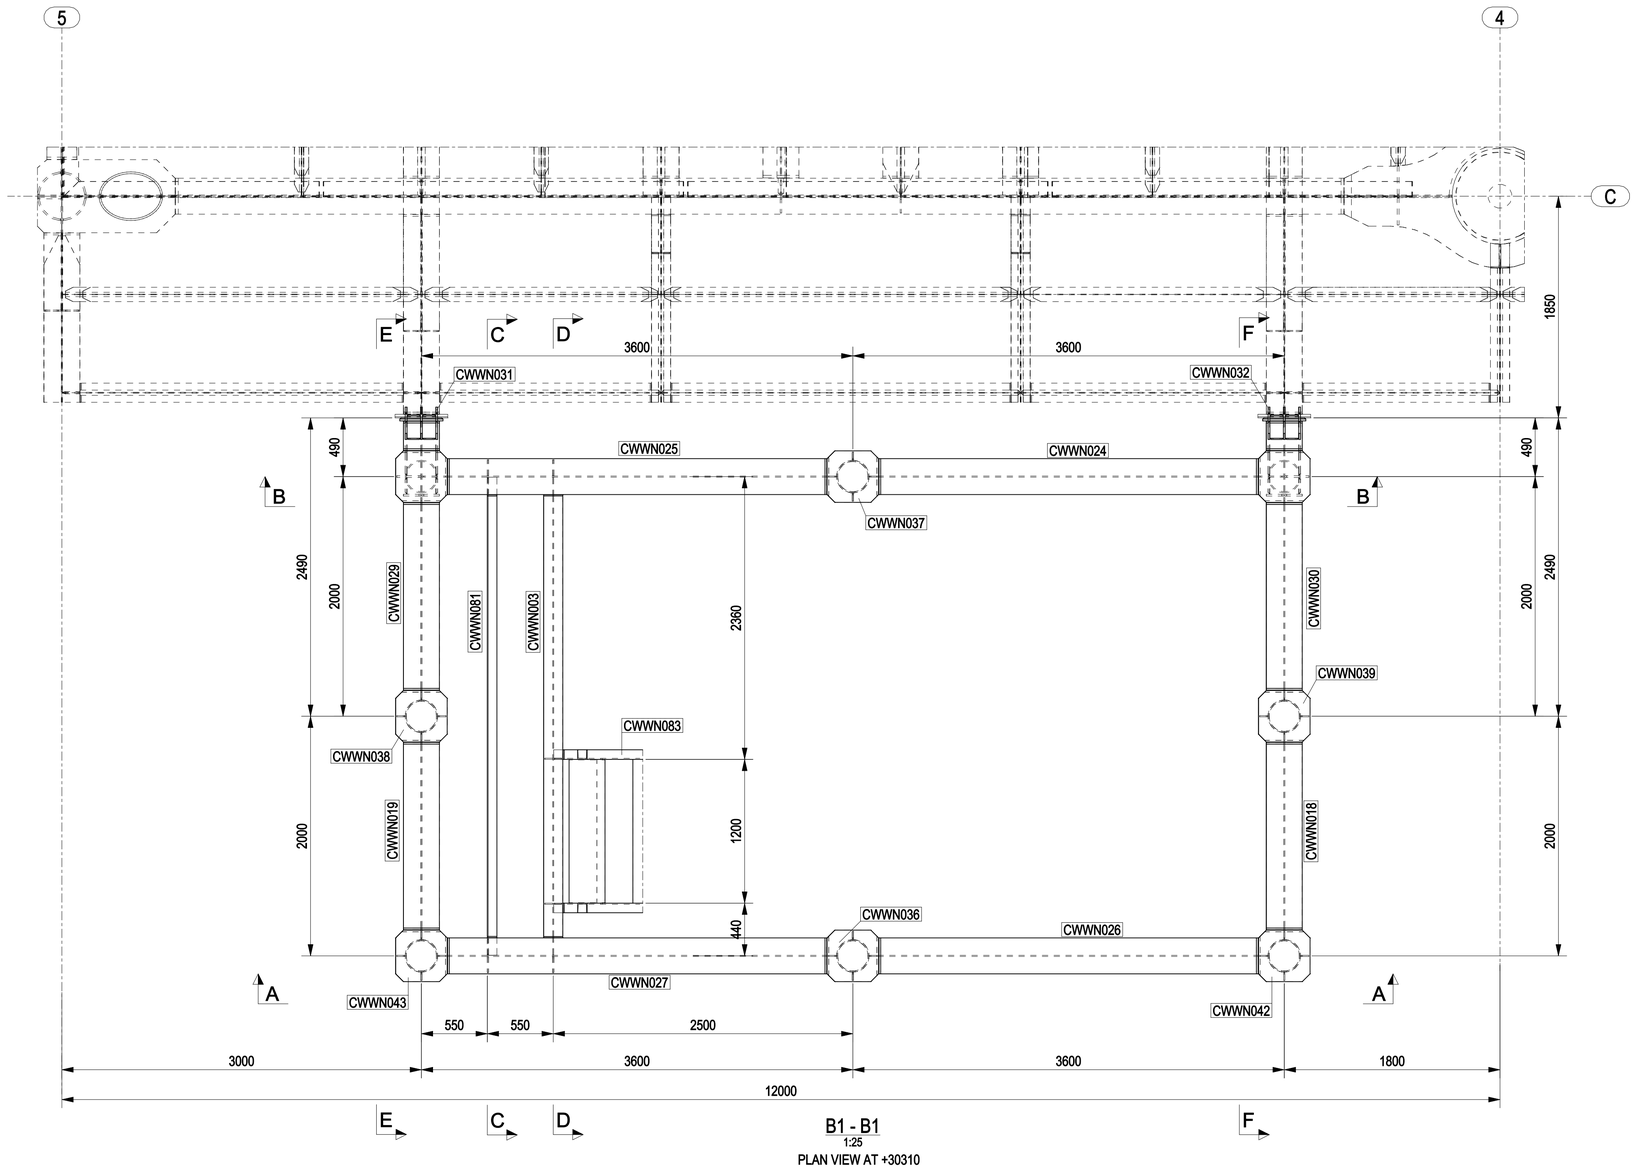


B1 - B1
1:25
PLAN VIEW AT +30310

NOTES

1 – ALL DIMENSIONS AND ELEVATIONS ARE IN MILLIMETERS U.N.O.
2 – ALL ELEVATIONS ARE REFERED TO C.D.
3 – FOR MARKS LIST SEE DWG 123A90–FDL–ST–DD–90446
4 – FOR PLAN VIEW SEE DWG 123A90–FDL–ST–DD–90448
5 – FOR SECTIONS A–A TO D–D SEE DWG 123A90–FDL–ST–DD–90450
6 – FOR SECTIONS E–E & F–F SEE DWG 123A90–FDL–ST–DD–90451

KEY PLAN

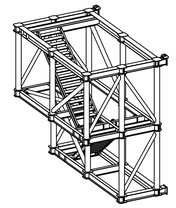

ISOMETRIC VIEW WALWKAY NORTH

HOLDS

REFERENCE DRAWINGS

DWG No.	DESCRIPTION
123A90-DDL-ST-DD-90063	TOPSIDE-WALKWAYS & STAIRS - ASSEMBLY

REV.	DATE	DRN	CHKD	APPD	DESCRIPTION
0	22/03/2024	CM–TS	MR	DC	ISSUED FOR CONSTRUCTION

CROSSWIND

ROSETTI MARINO

TITLE :
BASE LOAD POWER HUB (BLPH)
TOP SIDES – WALKWAYS & STAIRS NORTH
ASSEMBLY

CONTRACT NO./TITLE CW–I–WP4–2023–05/HOLLANDSE KUST NOORD WIND PARK			SCALE 1:100
DRAWN CM–TS	CHECKED M.ROSSI	APPROVED D.CASADIO	DATE 22/03/2024

A1	DRAWING NO. 123A90–FDL–ST–DD–90449	SHEET 001	REV. 0