




A - A
1:15

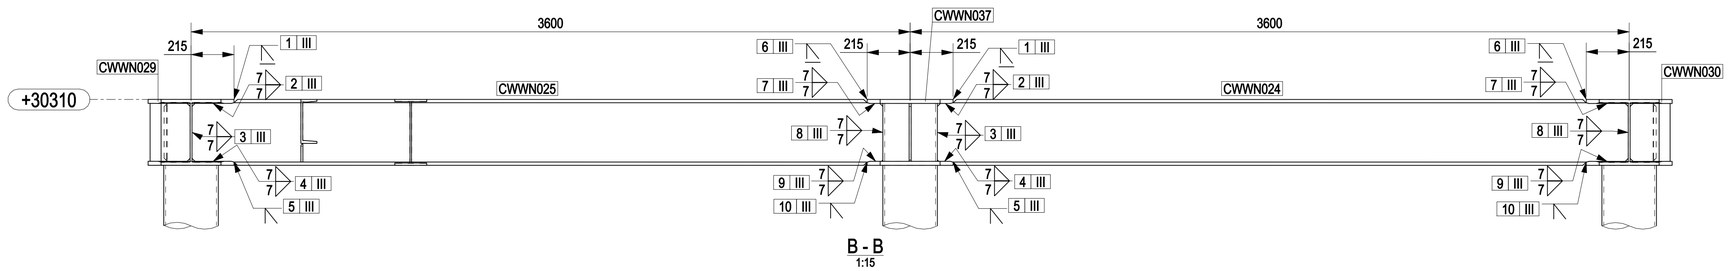


B - B
1:15

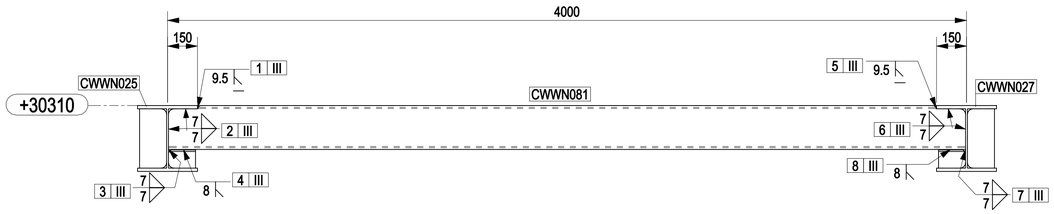

C - C
1:15

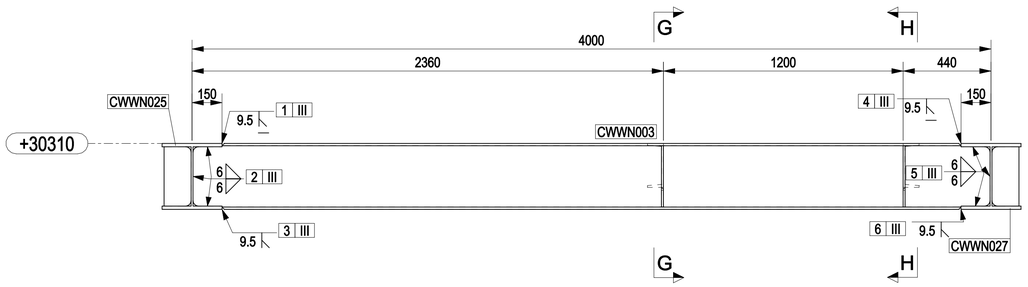

D - D
1:15

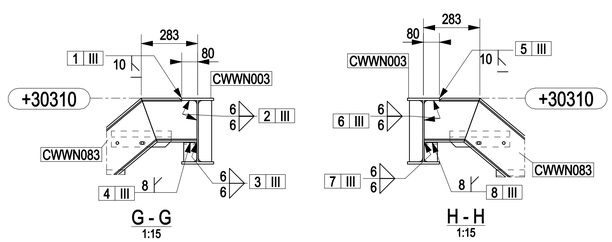


G - G
1:15

H - H
1:15

NOTES

1 – ALL DIMENSIONS AND ELEVATIONS ARE IN MILLIMETERS U.N.O.
2 – ALL ELEVATIONS ARE REFERED TO C.D.
3 – FOR MARKS LIST SEE DWG 123A90-FDL-ST-DD-90446
4 – FOR PLAN VIEW SEE DWG 123A90-FDL-ST-DD-90449

KEY PLAN

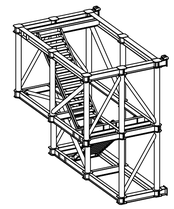

ISOMETRIC VIEW WALWKAY NORTH

HOLDS

REFERENCE DRAWINGS

DWG No.	DESCRIPTION
123A90-DDL-ST-DD-90063	TOPSIDE-WALKWAYS & STAIRS - ASSEMBLY

REV.	DATE	DRN	CHKD	APPD	DESCRIPTION
0	22/03/2024	CM-TS	MR	DC	ISSUED FOR CONSTRUCTION

CROSSWIND

ROSETTI MARINO

TITLE :
BASE LOAD POWER HUB (BLPH)
TOP SIDES – WALKWAYS & STAIRS NORTH
ASSEMBLY

CONTRACT NO./TITLE CW-I-WP4-2023-05/HOLLANDSE KUST NOORD WIND PARK | SCALE 1:100

DRAWN CM-TS | CHECKED M.ROSSI | APPROVED D.CASADIO | DATE 22/03/2024

A1 | DRAWING NO. 123A90-FDL-ST-DD-90450 | SHEET 001 | REV. 0