

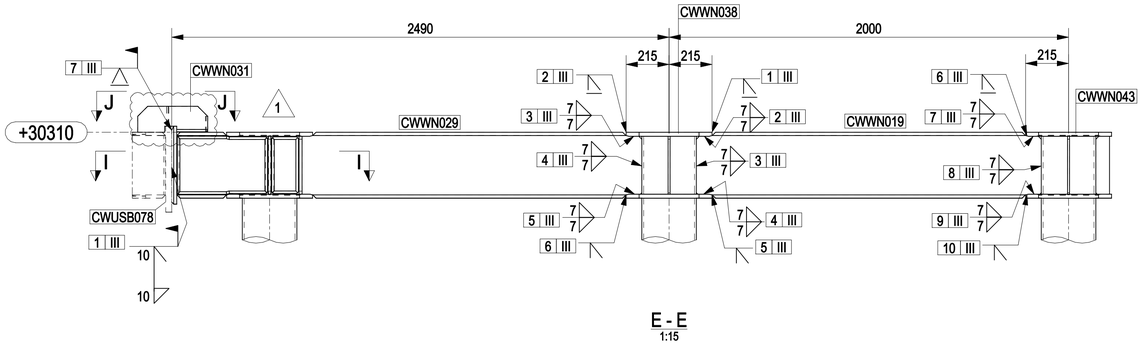



E - E
1:15

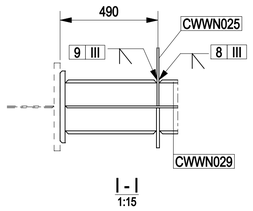


I - I
1:15

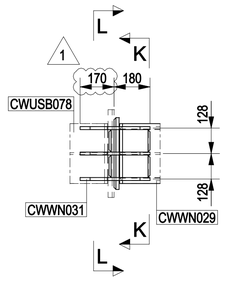


J - J
1:15
SEE NOTE 5

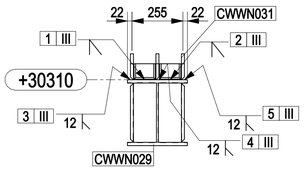


K - K
1:15

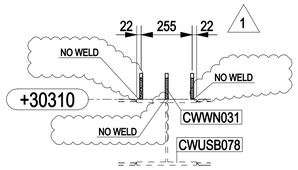


L - L
1:15

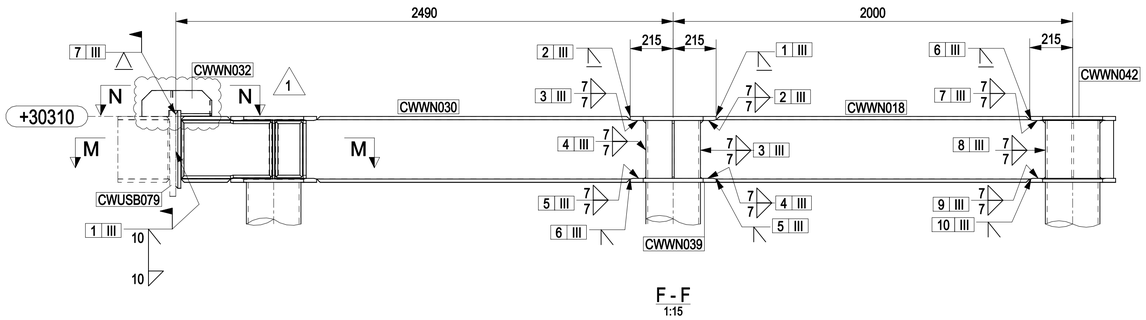


F - F
1:15

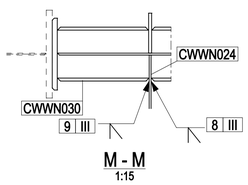


M - M
1:15

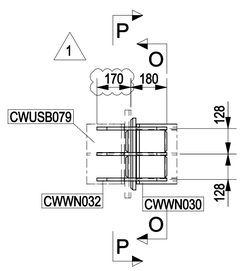

N - N
1:15
SEE NOTE 5

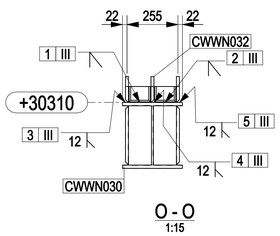

O - O
1:15

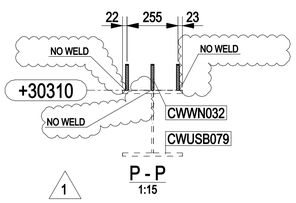


P - P
1:15

NOTES

1 – ALL DIMENSIONS AND ELEVATIONS ARE IN MILLIMETERS U.N.O.
2 – ALL ELEVATIONS ARE REFERED TO C.D.
3 – FOR MARKS LIST SEE DWG 123A90–FDL–ST–DD–90446
4 – FOR PLAN VIEW SEE DWG 123A90–FDL–ST–DD–90449
5 – MARKS CWWN031 & CWWN032 TO BE REMOVED AFTER STAIR INSTALLATION ON YARD

KEY PLAN

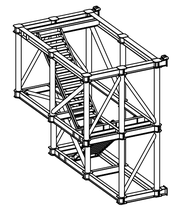

ISOMETRIC VIEW WALWKAY NORTH

HOLDS

REFERENCE DRAWINGS

DWG No.	DESCRIPTION
123A90-DDL-ST-DD-90063	TOPSIDE-WALKWAYS & STAIRS - ASSEMBLY

REV.	DATE	DRN	CHKD	APPD	DESCRIPTION
1	12/04/2024	CM–TS	MR	DC	REVISED WHERE INDICATED
0	22/03/2024	CM–TS	MR	DC	ISSUED FOR CONSTRUCTION

CROSSWIND

ROSETTI MARINO

TITLE :
BASE LOAD POWER HUB (BLPH)
TOP SIDES – WALKWAYS & STAIRS NORTH
ASSEMBLY

CONTRACT NO./TITLE CW–I–WP4–2023–05/HOLLANDSE KUST NOORD WIND PARK			SCALE 1:100
DRAWN CM–TS	CHECKED M.ROSSI	APPROVED D.CASADIO	DATE 12/04/2024
A1	DRAWING NO. 123A90–FDL–ST–DD–90451	SHEET 001	REV. 1