




A - A
1:15

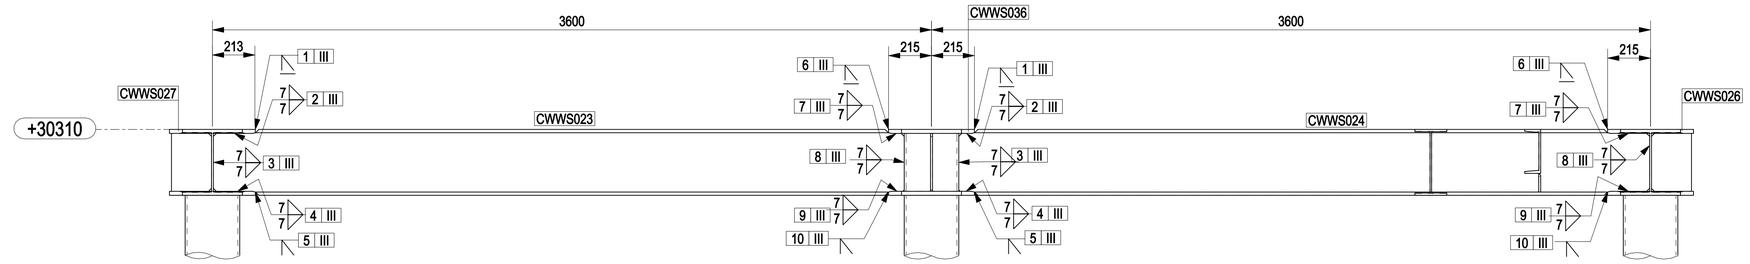


B - B
1:15

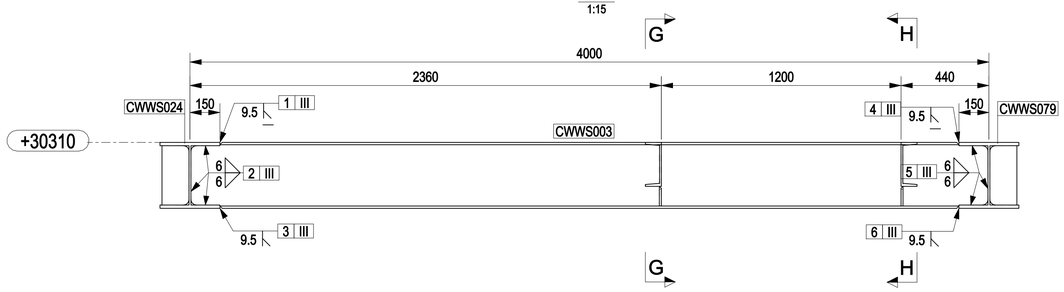

C - C
1:15

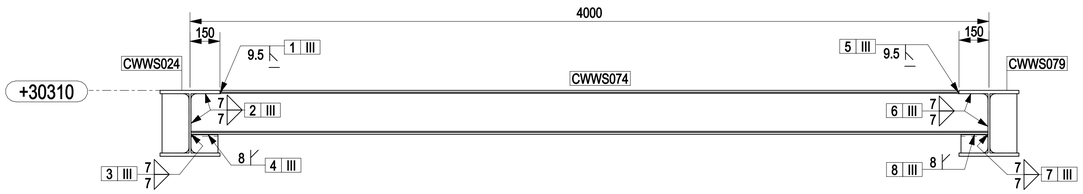

D - D
1:15

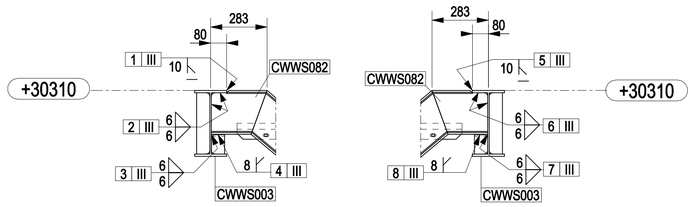


G - G
1:15

H - H
1:15

NOTES

1 – ALL DIMENSIONS AND ELEVATIONS ARE IN MILLIMETERS U.N.O.
2 – ALL ELEVATIONS ARE REFERED TO C.D.
3 – FOR MARKS LIST SEE DWG 123A90–FDL–ST–DD–90446
4 – FOR PLAN VIEW SEE DWG 123A90–FDL–ST–DD–90463

KEY PLAN

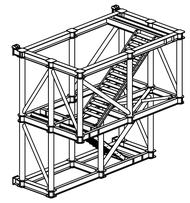

ISOMETRIC VIEW WALWKAY SOUTH

HOLDS

REFERENCE DRAWINGS

DWG No.	DESCRIPTION
123A90-DDL-ST-DD-90063	TOPSIDE-WALKWAYS & STAIRS - ASSEMBLY

REV.	DATE	DRN	CHKD	APPD	DESCRIPTION
0	22/03/2024	CM–TS	MR	DC	ISSUED FOR CONSTRUCTION

CROSSWIND

ROSETTI MARINO

TITLE :
BASE LOAD POWER HUB (BLPH)
TOP SIDES – WALKWAYS & STAIRS SOUTH
ASSEMBLY

CONTRACT NO./TITLE CW–I–WP4–2023–05/HOLLANDSE KUST NOORD WIND PARK			SCALE 1:100
DRAWN CM–TS	CHECKED M.ROSSI	APPROVED D.CASADIO	DATE 22/03/2024

A1	DRAWING NO. 123A90–FDL–ST–DD–90464	SHEET 001	REV. 0