
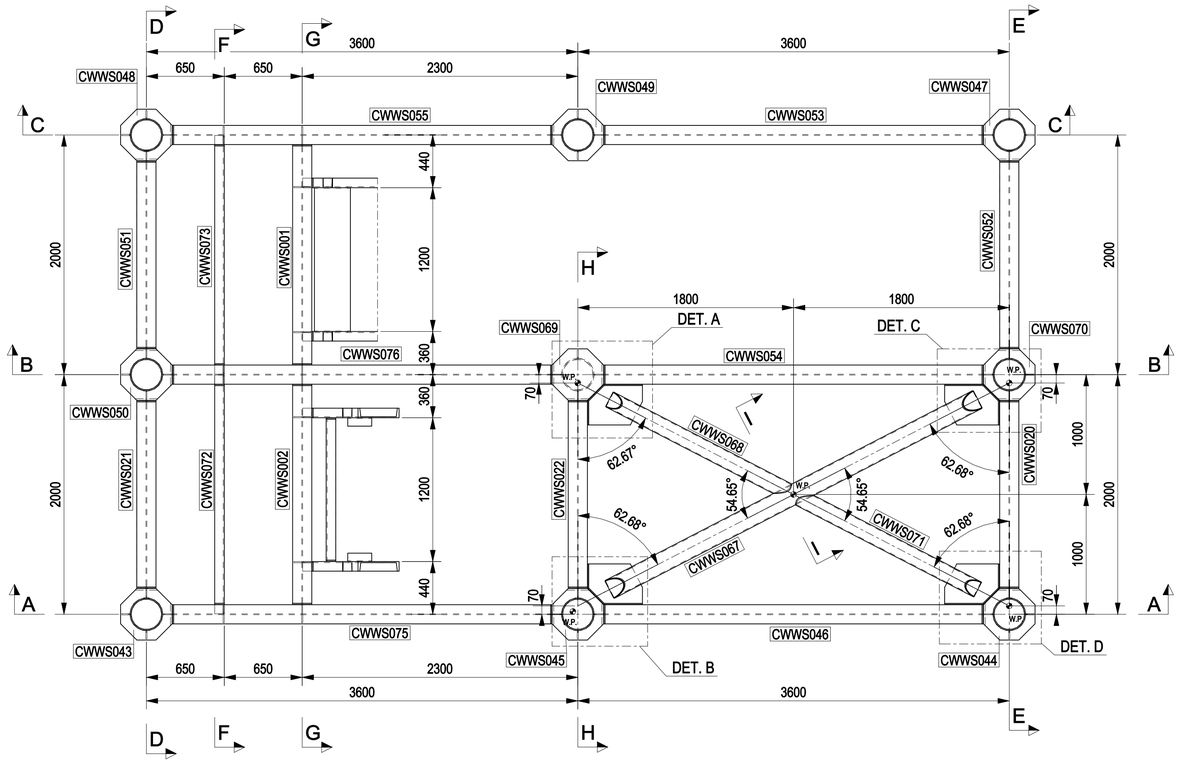


C2 - C2
1:25
PLAN VIEW AT +26810

NOTES

1 – ALL DIMENSIONS AND ELEVATIONS ARE IN MILLIMETERS U.N.O.
2 – ALL ELEVATIONS ARE REFERED TO C.D.
3 – FOR MARKS LIST SEE DWG 123A90-FDL-ST-DD-90446
4 – FOR PLAN VIEW SEE DWG 123A90-FDL-ST-DD-90462
5 – FOR SECTIONS A-A TO E-E SEE DWG 123A90-FDL-ST-DD-90467
6 – FOR SECTIONS F-F TO I-I SEE DWG 123A90-FDL-ST-DD-90468
7 – FOR DETAILS A TO D SEE DWG 123A90-FDL-ST-DD-90468

KEY PLAN

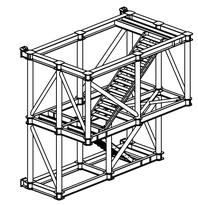

ISOMETRIC VIEW WALWKAY SOUTH

HOLDS

REFERENCE DRAWINGS

DWG No.	DESCRIPTION
123A90-DDL-ST-DD-90063	TOPSIDE-WALKWAYS & STAIRS - ASSEMBLY

REV.	DATE	DRN	CHKD	APPD	DESCRIPTION
0	22/03/2024	CM-TS	MR	DC	ISSUED FOR CONSTRUCTION

CROSSWIND

ROSETTI MARINO

TITLE :
BASE LOAD POWER HUB (BLPH)
TOP SIDES – WALKWAYS & STAIRS SOUTH
ASSEMBLY

CONTRACT NO./TITLE CW-I-WP4-2023-05/HOLLANDSE KUST NOORD WIND PARK			SCALE 1:100
DRAWN CM-TS	CHECKED M.ROSSI	APPROVED D.CASADIO	DATE 22/03/2024
A1	DRAWING NO. 123A90-FDL-ST-DD-90466	SHEET 001	REV. 0