
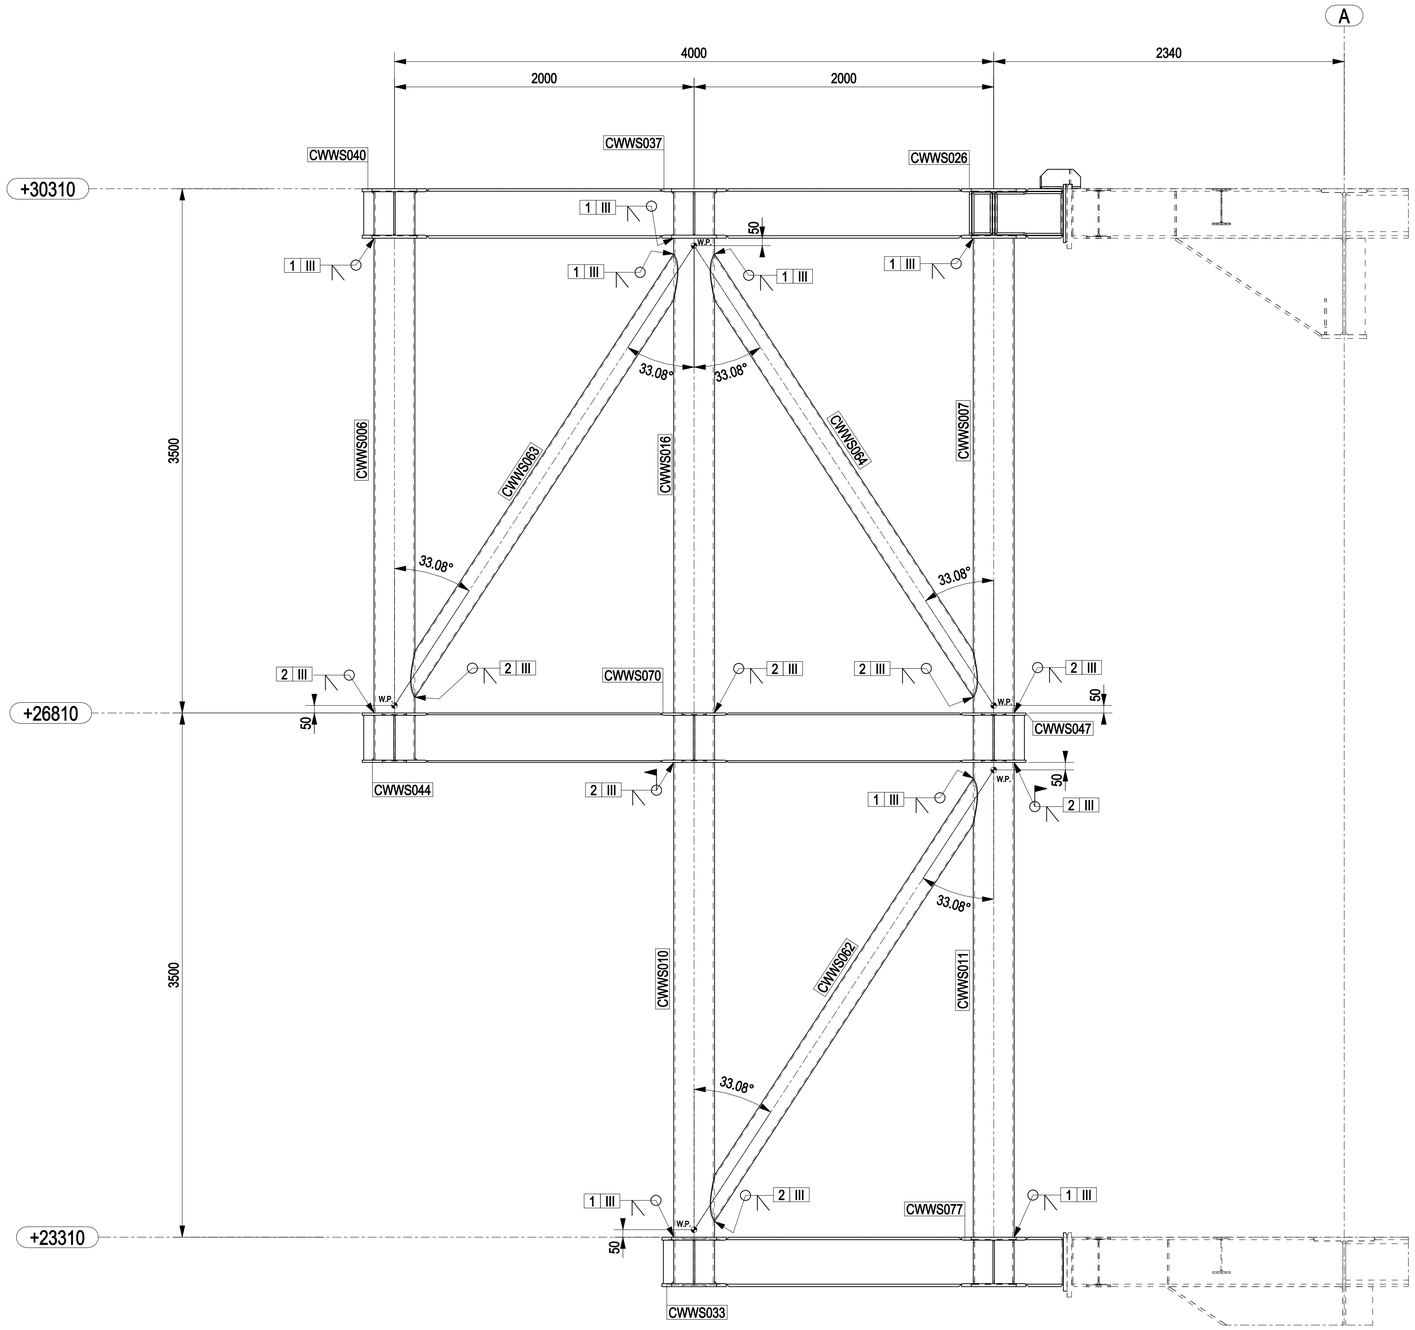



E2 - E2
1:20

## NOTES

1 – ALL DIMENSIONS AND ELEVATIONS ARE IN MILLIMETERS U.N.O.
2 – ALL ELEVATIONS ARE REFERED TO C.D.
3 – FOR MARKS LIST SEE DWG 123A90-FDL-ST-DD-90446
4 – FOR PLAN VIEW SEE DWG 123A90-FDL-ST-DD-90462

## KEY PLAN

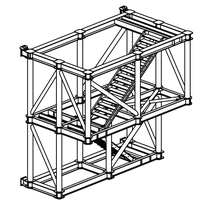

ISOMETRIC VIEW WALWKAY SOUTH

## HOLDS

## REFERENCE DRAWINGS

| DWG No. | DESCRIPTION |
|---|---|
| 123A90-DDL-ST-DD-90063 | TOPSIDE-WALKWAYS & STAIRS - ASSEMBLY |

| REV. | DATE | DRN | CHKD | APPD | DESCRIPTION |
|---|---|---|---|---|---|
| 0 | 22/03/2024 | CM-TS | MR | DC | ISSUED FOR CONSTRUCTION |

CROSSWIND

ROSETTI MARINO

TITLE :
BASE LOAD POWER HUB (BLPH)
TOP SIDES – WALKWAYS & STAIRS SOUTH
ASSEMBLY

CONTRACT NO./TITLE CW-I-WP4-2023-05/HOLLANDSE KUST NOORD WIND PARK | SCALE 1:100

DRAWN CM-TS | CHECKED M.ROSSI | APPROVED D.CASADIO | DATE 22/03/2024

A1 | DRAWING NO. 123A90-FDL-ST-DD-90471 | SHEET 001 | REV. 0