

MARK	POS.	Q.TY	DENOMINATION	LENGTH (mm)	MATERIAL GRADE	STR. CAT.	WEIGHT (Kg)	P. SURF. (m^2)	NOTES
CWTP001	1097	3	PL30x190	300	S420MLO	1	27.9	0.32	
CWTP001	1102	1	PL75x600	2300	S420MLO	1	546.7	2.27	
CWTP001	1103	1	SPD800x40	950	S420MLO Z	1	710.9	2.53	
CWTP001	1104	1	PL75x1719.1	1721	S420MLO Z	1	1235.6	4.61	
CWTP001	1105	1	SPD800x40	1260	S420MLO Z	1	942.9	3.32	
CWTP001	1106	2	PL25x500	997	S420MLO	1	193.6	2.13	
CWTP001	1107	1	PL25x500	1055	S420MLO	1	100.8	1.12	
CWTP001	1108	1	PL20x1200	1294	S420MLO	1	212.4	2.81	
CWTP001	1109	1	PL20x1294	1297	S420MLO	1	231.2	3.06	
CWTP001	1110	1	PL20x714.4	1254	S420MLO	1	136.9	1.84	
CWTP001	1110	1	PL20x714.4	1254	S420MLO	1	136.7	1.84	
CWTP001	1111	2	PL20x414	1281	S420MLO	1	158.1	2.19	
CWTP001	1112	1	PL30x2379	7693	S420MLO	1	3183.2	27.78	
CWTP001	1113	1	PL75x1799	6545	S420MLO	1	4870.9	17.83	
CWTP001	1114	1	PL30x2379	7693	S420MLO	1	3183.2	27.78	
CWTP001	1115	1	PL25x744	1254	S420MLO	1	174.9	1.91	
CWTP001	1116	1	PL20x750	1000	S420MLO	1	117.7	1.57	
CWTP001	1117	2	PL20x395	1000	S420MLO	1	87.0	1.21	
CWTP001	1118	1	PL30x190	1260	S420MLO	1	56.4	0.57	
CWTP001	1119	1	PL20x750	997	S420MLO	1	116.4	1.56	
CWTP001	1120	1	PL20x1200	1294	S420MLO	1	212.4	2.81	
CWTP001	1121	1	PL20x1294	1297	S420MLO	1	231.2	3.06	
CWTP001	1122	1	PL25x500	1055	S420MLO	1	100.8	1.12	
CWTP001	1123	1	PL65x1909.2	2355	S420MLO Z	1	1534.9	6.54	
CWTP001	1125	1	PL65x805	1499	S420MLO	1	522.4	2.35	
CWTP001	1126	1	PL65x1265.1	4056	S420MLO	1	2483.2	10.41	
						TOTALE	21508.2	134.51	

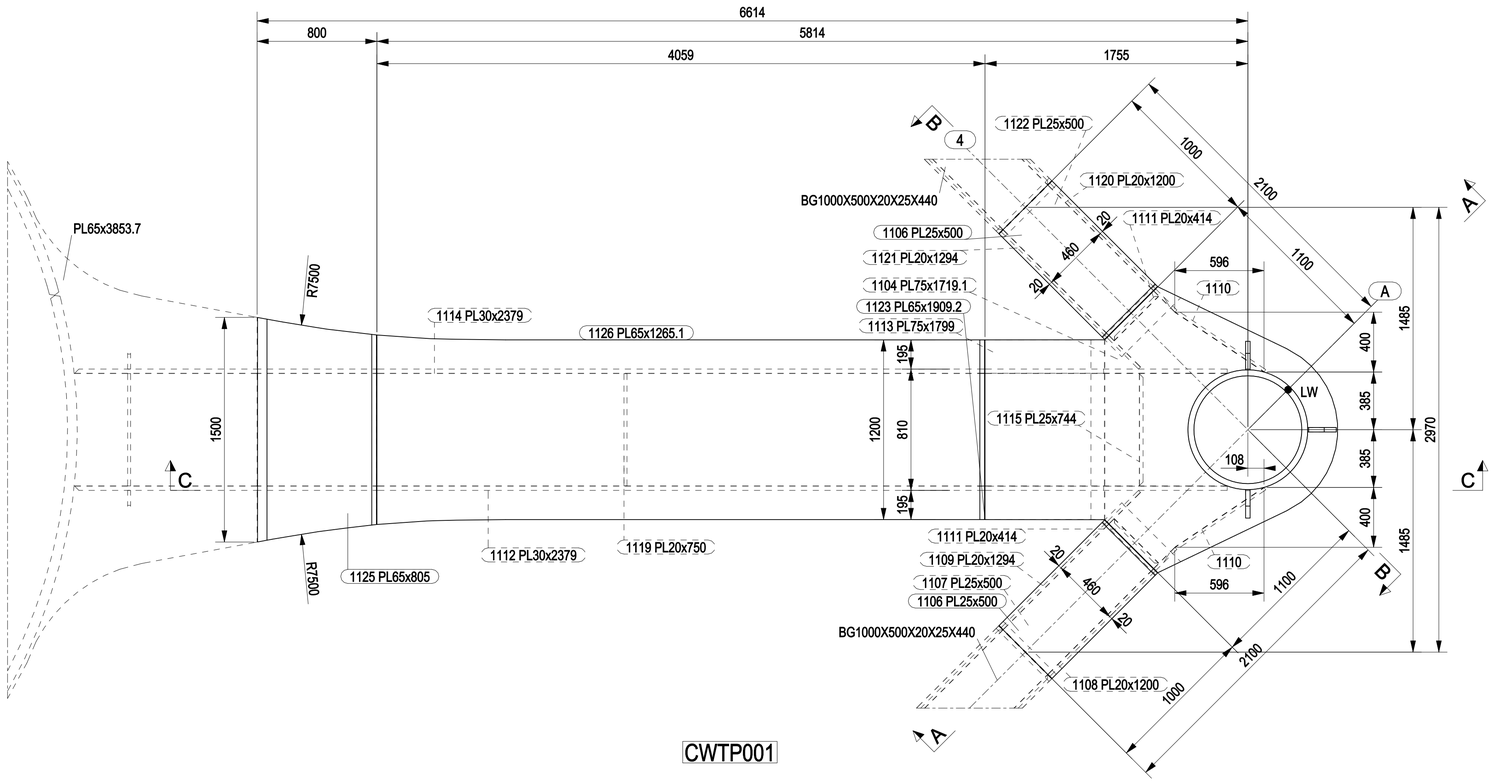

NOTES

1 – ALL DIMENSIONS AND ELEVATIONS ARE IN MILLIMETERS U.N.O.
2 – ALL ELEVATIONS ARE REFERED TO C.D.
3 – FOR SECTIONS SEE DWG 123A90-FDL-ST-DD-90477 & 90478

KEY PLAN

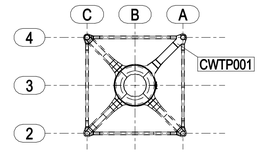

TP LAYOUT

HOLDS

REFERENCE DRAWINGS

DWG No.	DESCRIPTION
123A90-DDL-ST-DD-90085	TP-PRIMARY STEEL PLAN AT EL.+21710 TOS

REV.	DATE	DRN	CHKD	APPD	DESCRIPTION
0	29/03/2024	CM-TS	MR	DC	ISSUED FOR CONSTRUCTION

CROSSWIND

ROSETTI MARINO

TITLE :

BASE LOAD POWER HUB (BLPH)
TP PLAN AT EL.+21710 TOS
MARK CWTP001

CONTRACT NO./TITLE CW-I-WP4-2023-05/HOLLANDSE KUST NOORD WIND PARK			SCALE 1:20
DRAWN CM-TS	CHECKED M.ROSSI	APPROVED D.CASADIO	DATE 29/03/2024

A1	DRAWING NO. 123A90-FDL-ST-DD-90476	SHEET 001	REV. 0