

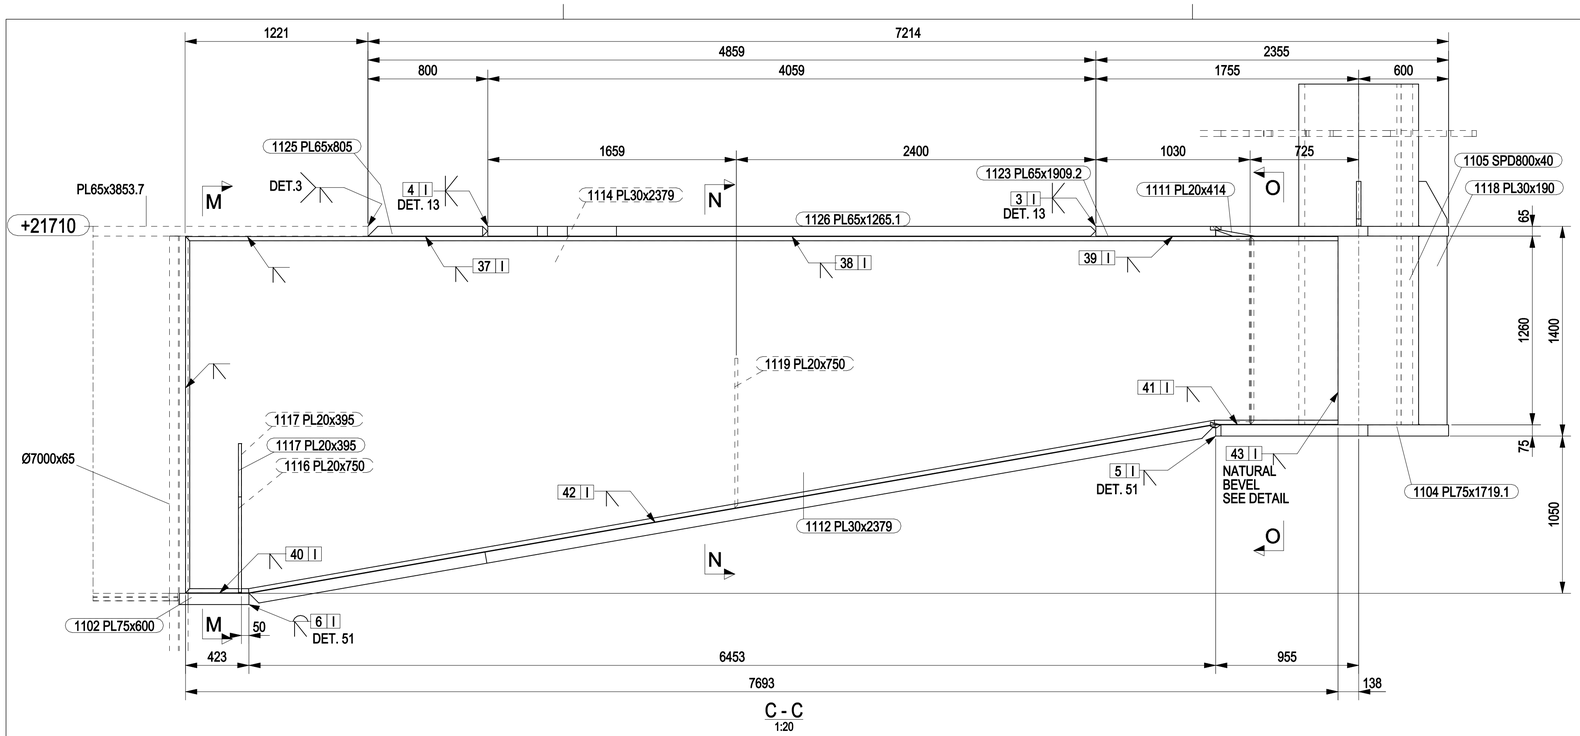



NATURAL BEVEL
FULL PENETRATION

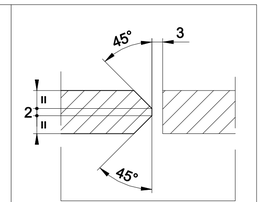

DETAIL 13

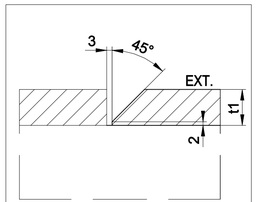

DETAIL 3

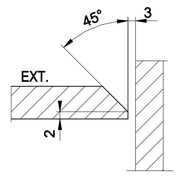


DETAIL 9

NOTES

1 – ALL DIMENSIONS AND ELEVATIONS ARE IN MILLIMETERS U.N.O.
2 – ALL ELEVATIONS ARE REFERED TO C.D.
3 – FOR PLAN VIEW & MATERIAL LIST SEE DWG 123A90-FDL-ST-DD-90476

KEY PLAN

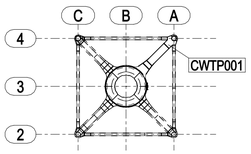

TP LAYOUT

HOLDS

REFERENCE DRAWINGS

DWG No.	DESCRIPTION
123A90-DDL-ST-DD-90085	TP-PRIMARY STEEL PLAN AT EL.+21710 TOS

REV.	DATE	DRN	CHKD	APPD	DESCRIPTION
0	29/03/2024	CM-TS	MR	DC	ISSUED FOR CONSTRUCTION

CROSSWIND

ROSETTI MARINO

TITLE :
BASE LOAD POWER HUB (BLPH)
TP PLAN AT EL.+21710 TOS
MARK CWTP001

CONTRACT NO./TITLE CW-I-WP4-2023-05/HOLLANDSE KUST NOORD WIND PARK			SCALE 1:20
DRAWN CM-TS	CHECKED M.ROSSI	APPROVED D.CASADIO	DATE 29/03/2024

A1	DRAWING NO. 123A90-FDL-ST-DD-90478	SHEET 001	REV. 0