

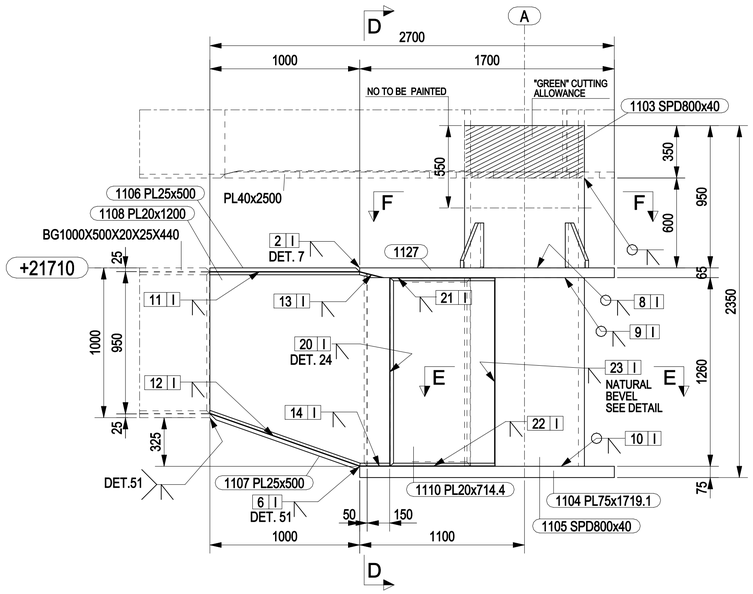


A - A
1:20
ALL DETAILS ARE 9 U.N.O.

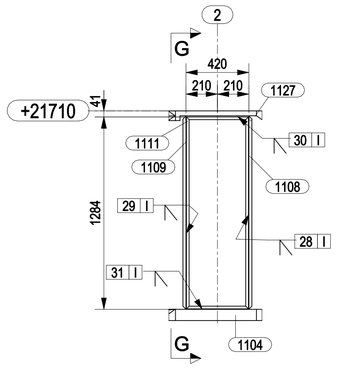


D - D
1:20
ALL DETAILS ARE 9 U.N.O.


LONGITUDINAL WELDS ROTATION

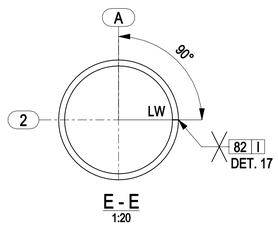


E - E
1:20

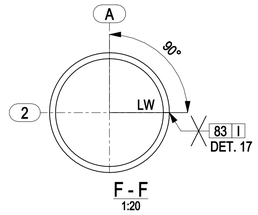


F - F
1:20

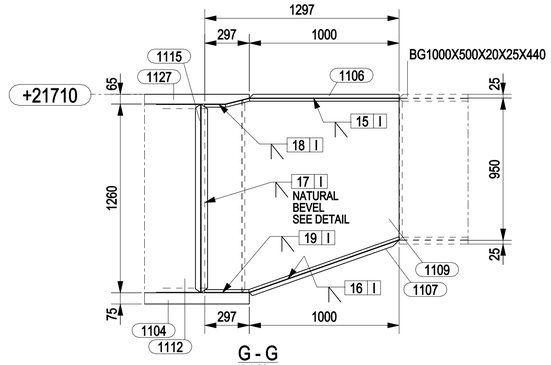


G - G
1:20
ALL DETAILS ARE 9 U.N.O.

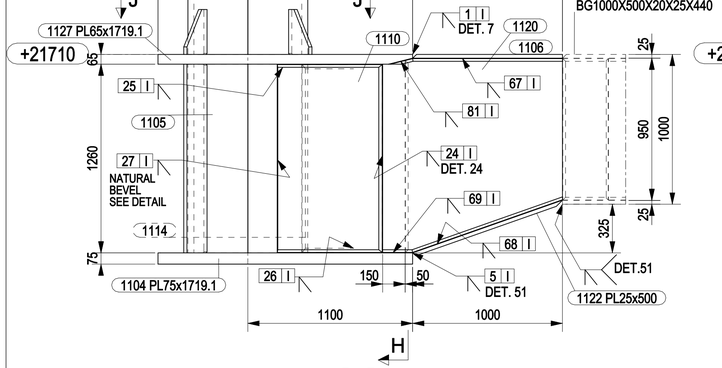


B - B
1:20
ALL DETAILS ARE 9 U.N.O.

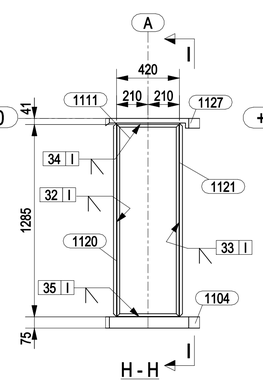


H - H
1:20
ALL DETAILS ARE 9 U.N.O.

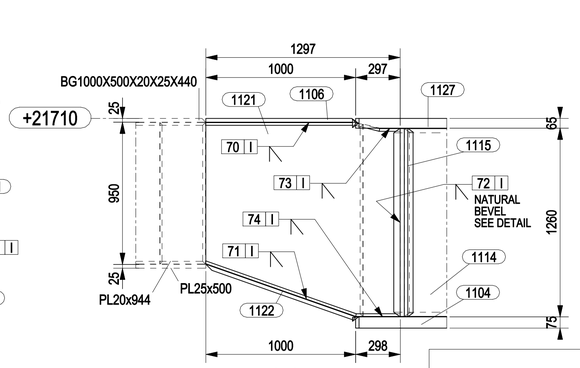


I - I
1:20
ALL DETAILS ARE 9 U.N.O.

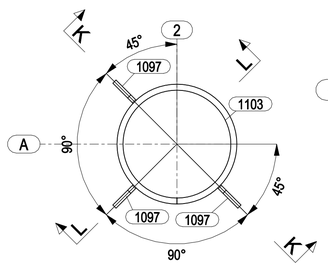


J - J
1:20

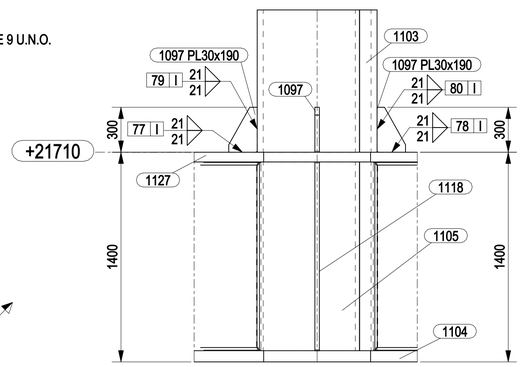


K - K
1:20

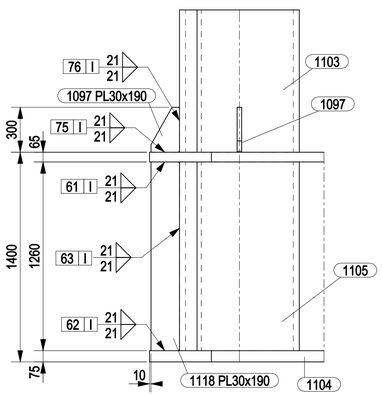

L - L
1:20

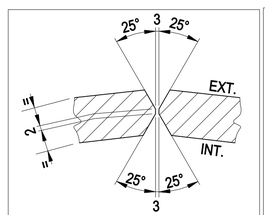


NATURAL BEVEL
FULL PENETRATION

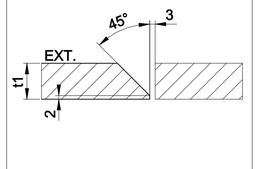


DETAIL 24


DETAIL 17

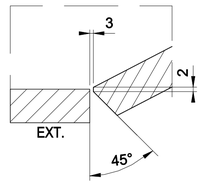

DETAIL 51

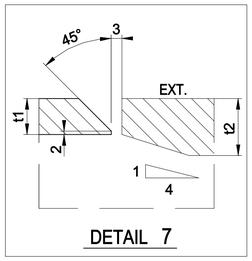

DETAIL 7

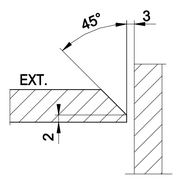


DETAIL 9

NOTES

1 – ALL DIMENSIONS AND ELEVATIONS ARE IN MILLIMETERS U.N.O.
2 – ALL ELEVATIONS ARE REFERED TO C.D.
3 – FOR PLAN VIEW & MATERIAL LIST SEE DWG 123A90-FDL-ST-DD-90479

KEY PLAN

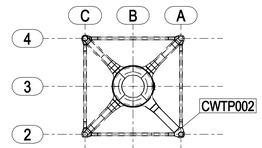

TP LAYOUT

HOLDS

REFERENCE DRAWINGS

DWG No.	DESCRIPTION
123A90-DDL-ST-DD-90085	TP-PRIMARY STEEL PLAN AT EL.+21710 TOS

REV.	DATE	DRN	CHKD	APPD	DESCRIPTION
0	29/03/2024	CM-TS	MR	DC	ISSUED FOR CONSTRUCTION

CROSSWIND

ROSETTI MARINO

TITLE :
BASE LOAD POWER HUB (BLPH)
TP PLAN AT EL.+21710 TOS
MARK CWTP002

CONTRACT NO./TITLE CW-I-WP4-2023-05/HOLLANDSE KUST NOORD WIND PARK			SCALE 1:20
DRAWN CM-TS	CHECKED M.ROSSI	APPROVED D.CASADIO	DATE 29/03/2024
A1	DRAWING NO. 123A90-FDL-ST-DD-90480	SHEET 001	REV. 0