


MARK	POS.	Q.TY	DENOMINATION	LENGTH (mm)	MATERIAL GRADE	STR. CAT.	WEIGHT (Kg)	P. SURF. (m^2)	NOTES
CWTP007	1098	1	PL25x500	11794	S420MLO	1	1155.2	12.39	
CWTP007	1099	1	PL25x500	11800	S420MLO	1	1157.9	12.42	
CWTP007	1100	2	PL20x944	11794	S420MLO	1	3431.3	45.01	
CWTP007	1134	1	PL15x414	944	S420MLO	1	44.2	0.80	
						TOTALE	5788.6	70.63	

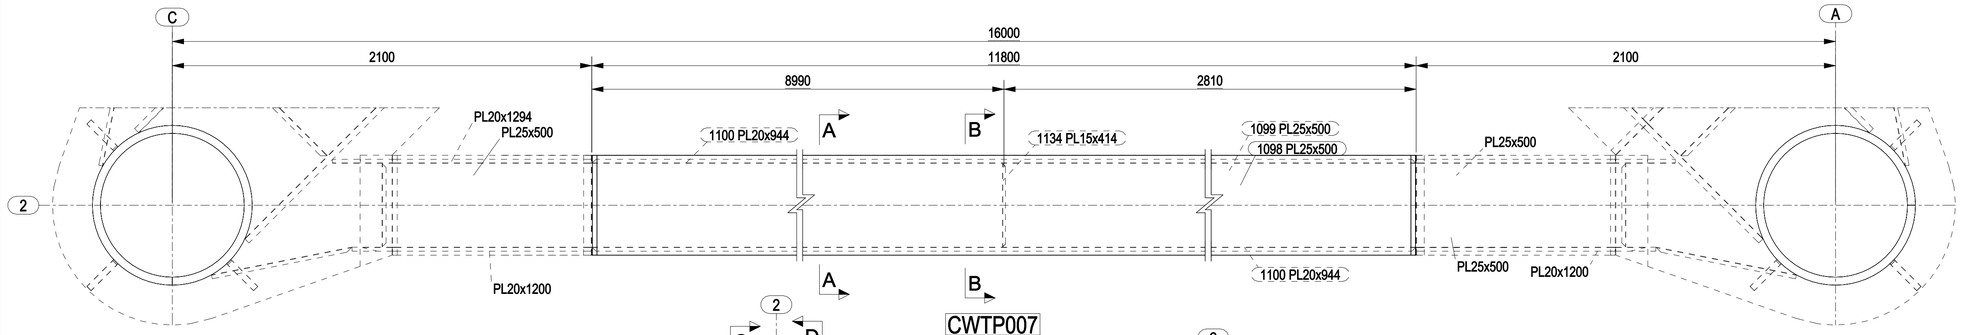


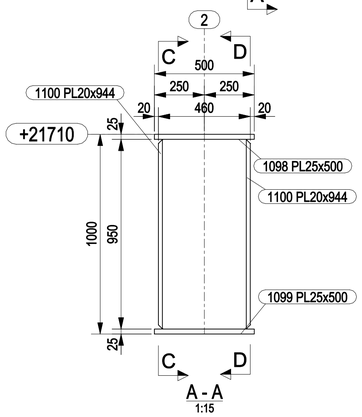


A - A
1:15

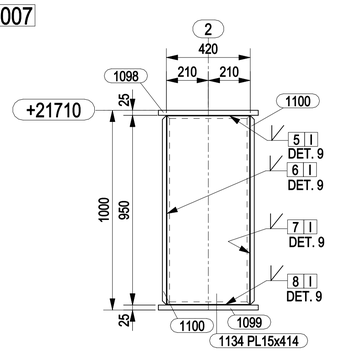


B - B
1:15

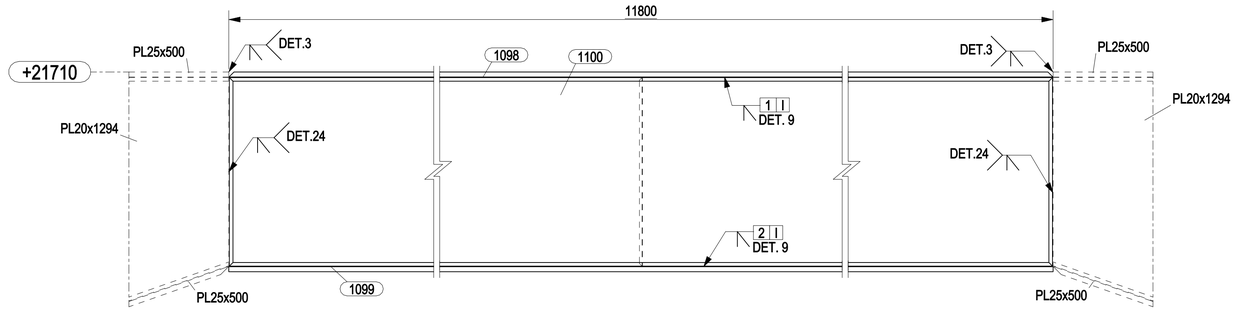


C - C
1:15

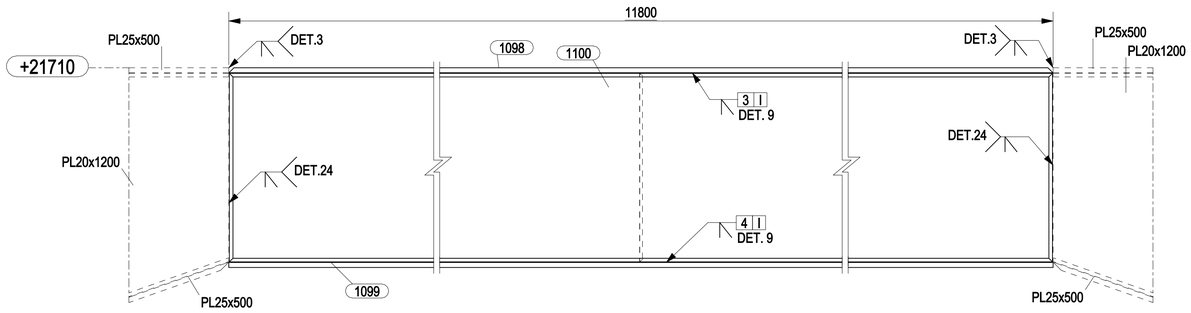


D - D
1:15

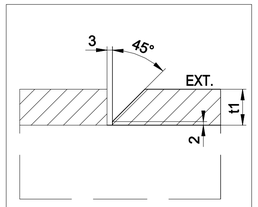

DETAIL 3

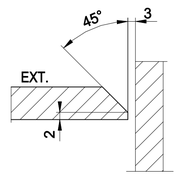

DETAIL 9

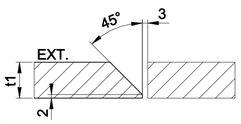


DETAIL 24

NOTES

1 – ALL DIMENSIONS AND ELEVATIONS ARE IN MILLIMETERS U.N.O.
2 – ALL ELEVATIONS ARE REFERED TO C.D.

KEY PLAN

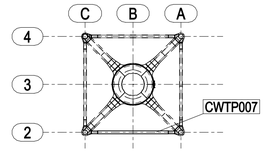

TP LAYOUT

HOLDS

REFERENCE DRAWINGS

DWG No.	DESCRIPTION
123A90-DDL-ST-DD-90085	TP-PRIMARY STEEL PLAN AT EL.+21710 TOS

REV.	DATE	DRN	CHKD	APPD	DESCRIPTION
0	29/03/2024	CM-TS	MR	DC	ISSUED FOR CONSTRUCTION

CROSSWIND

ROSETTI MARINO

TITLE :

BASE LOAD POWER HUB (BLPH)
TP PLAN AT EL.+21710 TOS
MARK CWTP007

CONTRACT NO./TITLE CW-I-WP4-2023-05/HOLLANDSE KUST NOORD WIND PARK			SCALE 1:15
DRAWN CM-TS	CHECKED M.ROSSI	APPROVED D.CASADIO	DATE 29/03/2024

A1	DRAWING NO. 123A90-FDL-ST-DD-90491	SHEET 001	REV. 0