


MARK	POS.	Q.TY	DENOMINATION	LENGTH (mm)	MATERIAL GRADE	STR. CAT.	WEIGHT (Kg)	P. SURF. (m^2)	NOTES
CWBR029	1165	1	Ø406.4x20.62	7702	API5LX52	3	1444.1	9.46	
CWBR031	1168	1	Ø406.4x15.88	3899	API5LX52	3	549.2	4.63	
CWBR032	1152	1	Ø406.4x15.88	3850	API5LX52	3	540.9	4.56	
CWLG019	1163	1	SPD700x30	3000	S420MLO Z	1	1484.1	6.75	
CWLG019	1169	1	SPD700x30	3000	S420MLO Z	1	1484.1	6.75	
						TOTALE	5502.3	32.16	

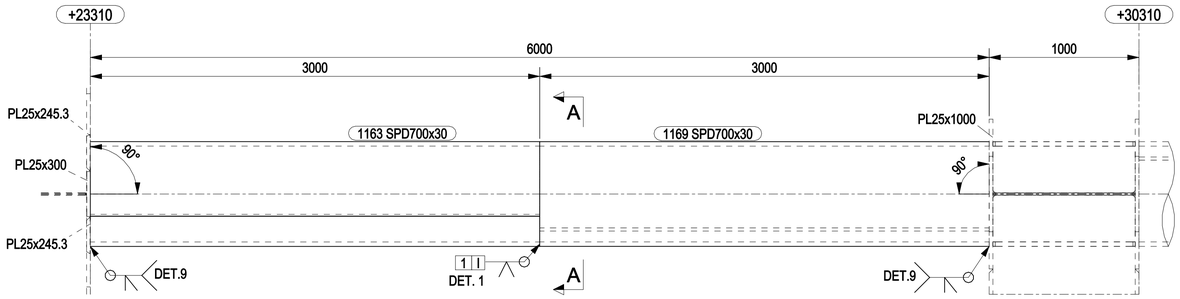


CWLG019

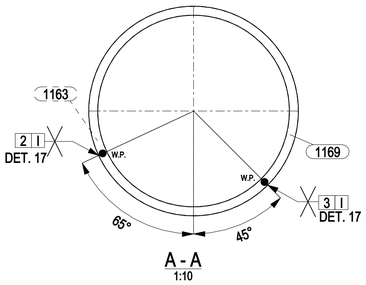


A - A
1:10

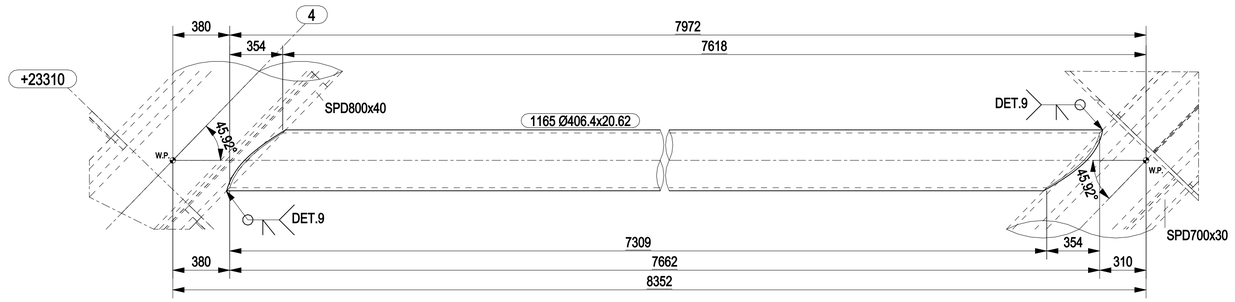


CWBR029

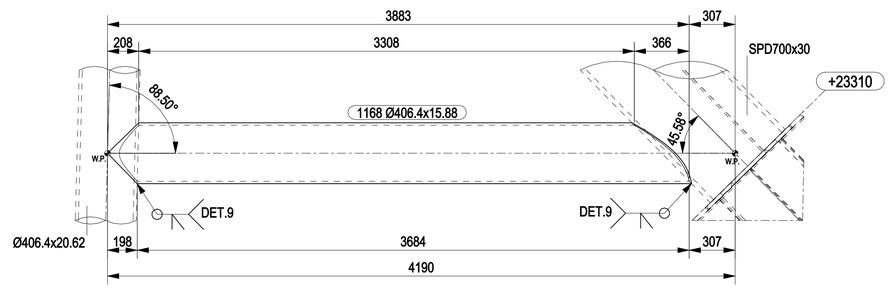


CWBR031

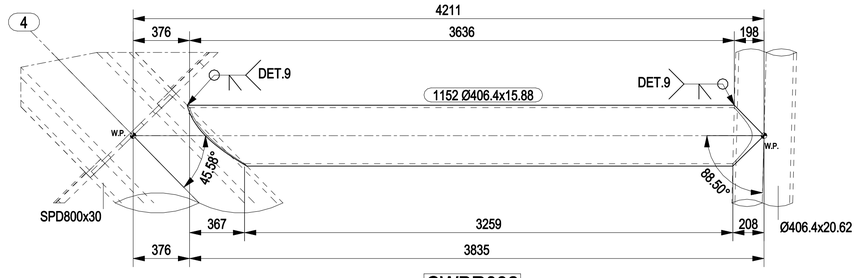


CWBR032

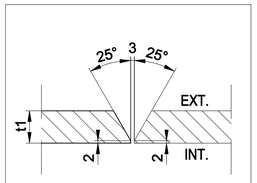

DETAIL 1

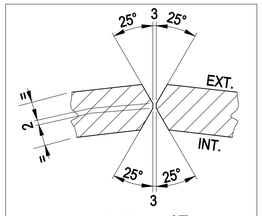

DETAIL 17

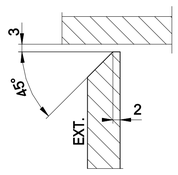


DETAIL 9

NOTES

1 – ALL DIMENSIONS AND ELEVATIONS ARE IN MILLIMETERS U.N.O.
2 – ALL ELEVATIONS ARE REFERED TO C.D.

KEY PLAN

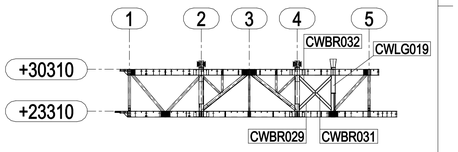

PLAN AT ROW A

HOLDS

REFERENCE DRAWINGS

DWG No.	DESCRIPTION
123A90-DDL-ST-DD-90042	TOPSIDE-PRIMARY STEEL ELEVATION AT ROW - A

REV.	DATE	DRN	CHKD	APPD	DESCRIPTION
0	09/04/2024	CM-TS	MR	DC	ISSUED FOR CONSTRUCTION

CROSSWIND

ROSETTI MARINO

TITLE :
BASE LOAD POWER HUB (BLPH)
TOP SIDES – ELEVATION AT ROW – A
MARKS CWLG019 – CWBR029 – CWBR031 – CWBR032

CONTRACT NO./TITLE CW-I-WP4-2023-05/HOLLANDSE KUST NOORD WIND PARK			SCALE 1:20
DRAWN CM-TS	CHECKED M.ROSSI	APPROVED D.CASADIO	DATE 09/04/2024

A1	DRAWING NO. 123A90-FDL-ST-DD-90494	SHEET 001	REV. 0