

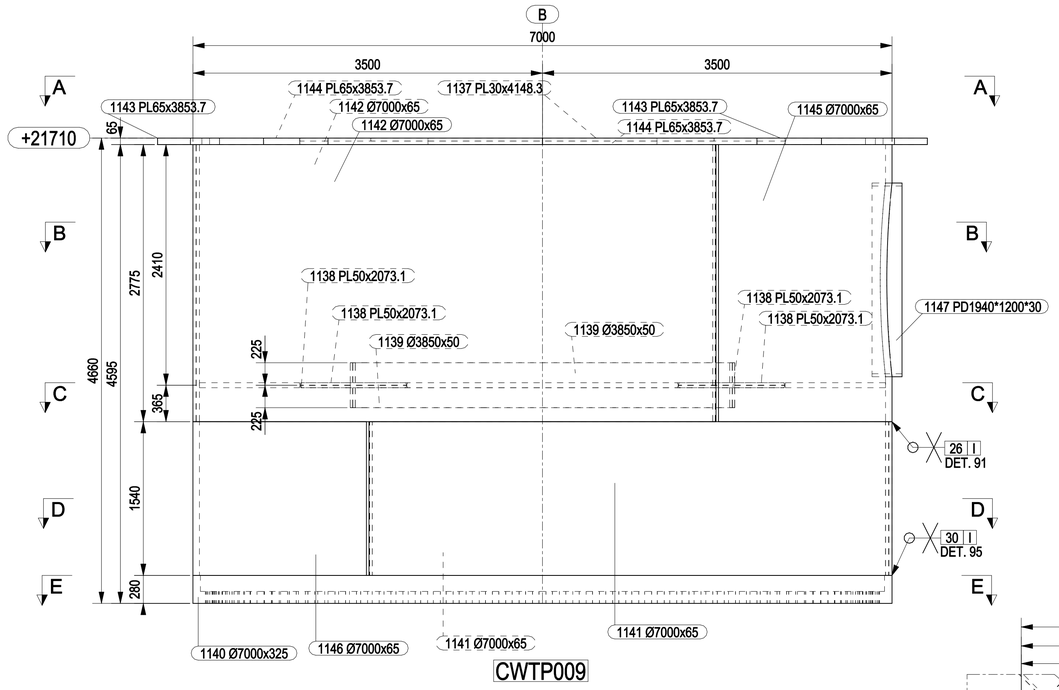



CWTP009

MARK	POS.	Q.TY	DENOMINATION	LENGTH (mm)	MATERIAL GRADE	STR. CAT.	WEIGHT (Kg)	P. SURF. (m^2)	NOTES
CWTP009	1137	2	PL30x4148.3	4148	S420MLO	1	4361.7	37.79	
CWTP009	1138	4	PL50x2073.1	4852	S420MLO	1	9935.3	52.83	
CWTP009	1139	2	Ø3850x50	450	S420MLO	1	2103.4	6.07	
CWTP009	1140	1	Ø7000x325	280	S420MLO Z	1	7911.5	14.97	
CWTP009	1141	2	Ø7000x65	1540	S420MLO Z	1	11386.5	23.65	
CWTP009	1142	2	Ø7000x65	2775	S420MLO Z	1	20517.9	41.86	
CWTP009	1143	1	PL65x3853.7	3854	S420MLO	1	3738.0	15.53	
CWTP009	1143	1	PL65x3853.7	3854	S420MLO	1	3737.9	15.53	
CWTP009	1144	2	PL65x3853.7	3854	S420MLO	1	7475.3	31.06	
CWTP009	1145	1	Ø7000x65	2775	S420MLO	1	9323.2	19.25	
CWTP009	1146	1	Ø7000x65	1540	S420MLO Z	1	5693.3	11.83	
CWTP009	1147	2	PD1940*1200*30	300	S420MLO	1	340.8	1.66	
						TOTALE	86524.8	272.02	

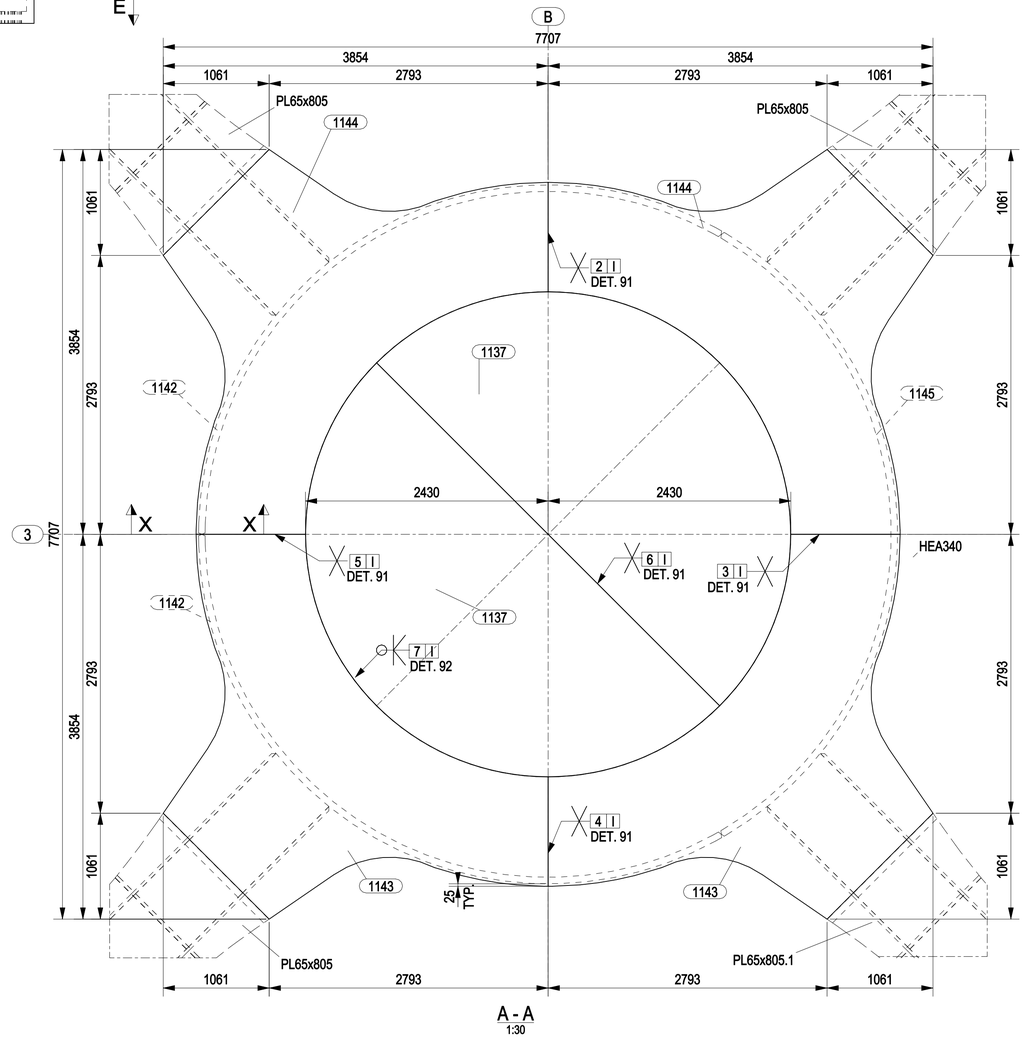


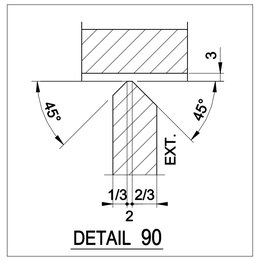


DETAIL 90

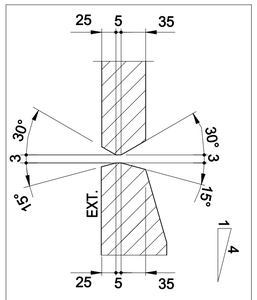


DETAIL 95

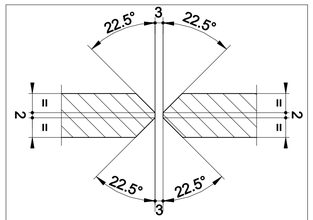

DETAIL 91

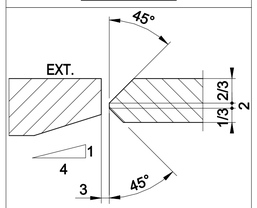


DETAIL 92

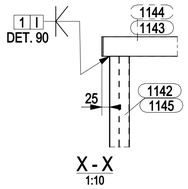

NOTES

1 – ALL DIMENSIONS AND ELEVATIONS ARE IN MILLIMETERS U.N.O.
2 – ALL ELEVATIONS ARE REFERED TO C.D.
3 – FOR SECTIONS B–B & C–C SEE SHEET 123A90–FDL–ST–DD–90496
4 – FOR SECTIONS D–D & E–E SEE SHEET 123A90–FDL–ST–DD–90497

KEY PLAN

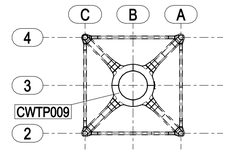

TP LAYOUT

HOLDS

REFERENCE DRAWINGS

DWG No.	DESCRIPTION
123A90-DDL-ST-DD-90085	TP-PRIMARY STEEL PLAN AT EL.+21710 TOS

REV.	DATE	DRN	CHKD	APPD	DESCRIPTION
0	12/04/2024	CM–TS	MR	DC	ISSUED FOR CONSTRUCTION

CROSSWIND

ROSETTI MARINO

TITLE :

BASE LOAD POWER HUB (BLPH)
TP PLAN AT EL.+21710 TOS
MARK CWTP009

CONTRACT NO./TITLE CW–I–WP4–2023–05/HOLLANDSE KUST NOORD WIND PARK			SCALE 1:30
DRAWN CM–TS	CHECKED M.ROSSI	APPROVED D.CASADIO	DATE 12/04/2024
A1	DRAWING NO. 123A90–FDL–ST–DD–90495	SHEET 001	REV. 0