

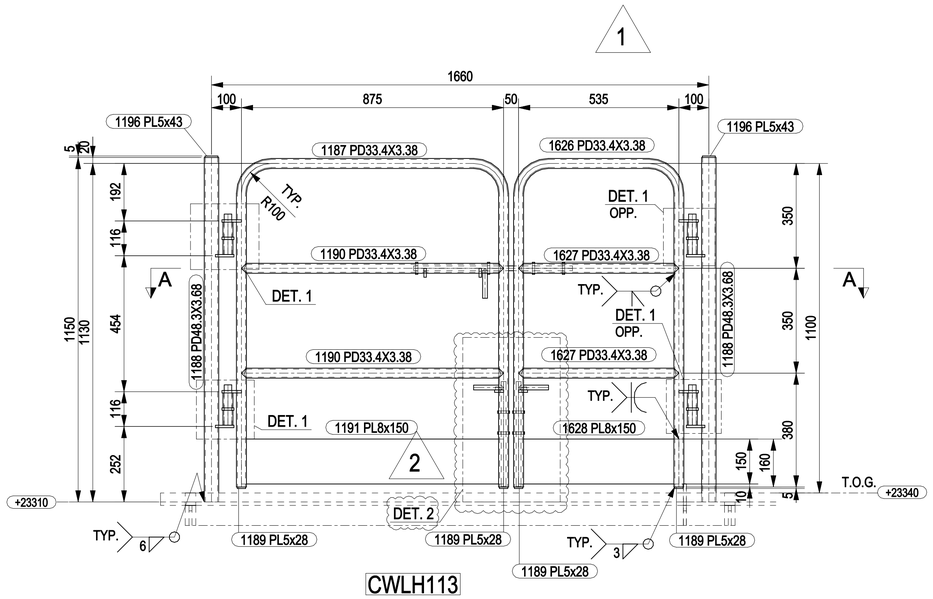


CWLH113


MARK	POS.	Q.TY	DENOMINATION	LENGTH (mm)	MATERIAL GRADE	STR. CAT.	WEIGHT (Kg)	P. SURF. (m^2)	NOTES
CWLH113	1187	1	PD33.4X3.38	2949	API 5L GR B	5	7.2	0.31	
CWLH113	1188	2	PD48.3X3.68	1150	API 5L GR B	5	9.2	0.35	
CWLH113	1189	4	PL5x28	28	S235JR	5	0.1	0.01	
CWLH113	1190	2	PD33.4X3.38	875	API 5L GR B	5	4.1	0.18	
CWLH113	1191	1	PL8x150	875	S275JR	5	8.2	0.28	
CWLH113	1192	4	D25	135	API 5L GR B	5	2.0	0.05	
CWLH113	1193	4	PL8x40	62	S275JR	5	0.5	0.02	
CWLH113	1195	8	PD33.4X3.38	50	API 5L GR B	5	1.0	0.04	
CWLH113	1196	2	PL5x43	43	S275JR	5	0.1	0.01	
CWLH113	1197	4	PL8x40	40	S275JR	5	0.2	0.01	
CWLH113	1198	4	PL8x40	65	S275JR	5	0.4	0.02	
CWLH113	1199	1	ROD16	530	API 5L GR B	5	0.8	0.03	
CWLH113	1200	3	ROD16	100	API 5L GR B	5	0.4	0.02	
CWLH113	1201	8	PL8x40	55	S275JR	5	0.7	0.04	
CWLH113	1202	2	PL8x30	70	S275JR	5	0.2	0.01	
CWLH113	1626	1	PD33.4X3.38	2609	API 5L GR B	5	6.4	0.27	
CWLH113	1627	2	PD33.4X3.38	535	API 5L GR B	5	2.5	0.11	
CWLH113	1628	1	PL8x150	535	S275JR	5	5.0	0.17	
CWLH113	1683	2	PL8x30	80	S275JR	5	0.2	0.01	
CWLH113	1684	2	ROD16	350	API 5L GR B	5	1.1	0.04	
CWLH113	1685	2	PL8x10	15	S275JR	5	0.0	0.00	
						TOTALE	50.2	1.96	

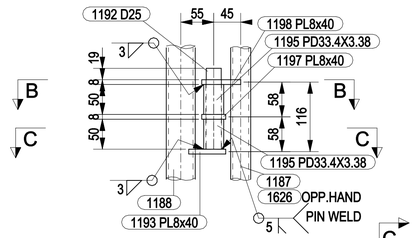


DETAIL 1
SCALE 1:5

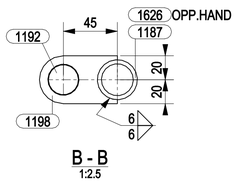


B - B
1:2.5

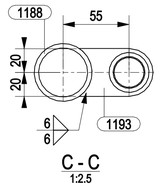


C - C
1:2.5

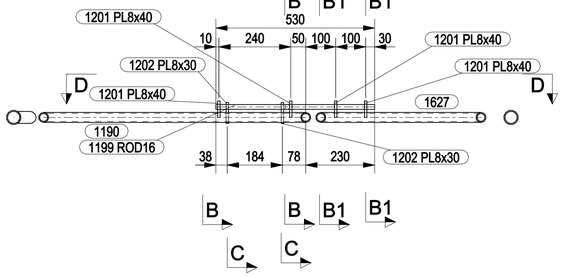

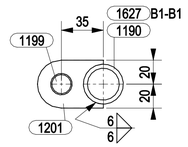


B - B & B1 - B1
1:2.5


A - A
1:10

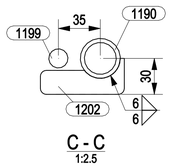


C - C
1:2.5

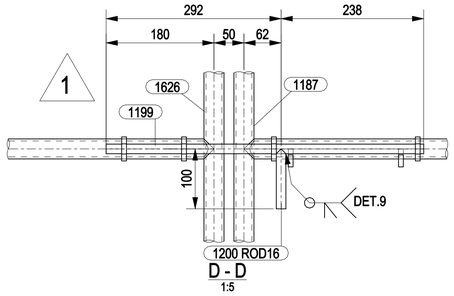


D - D
1:5

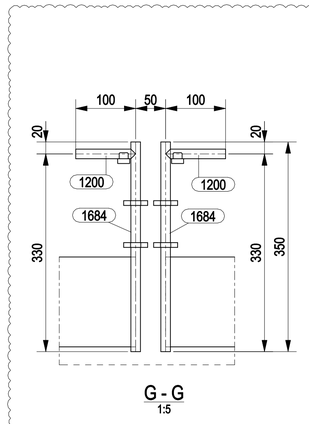


G - G
1:5

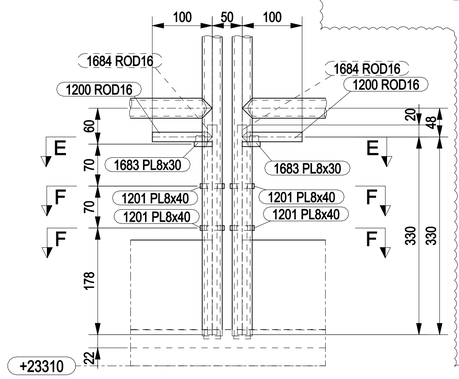


DETAIL 2
SCALE 1:5

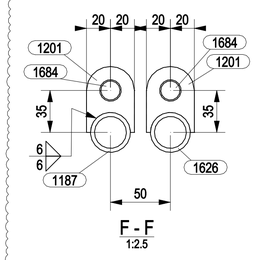


F - F
1:2.5

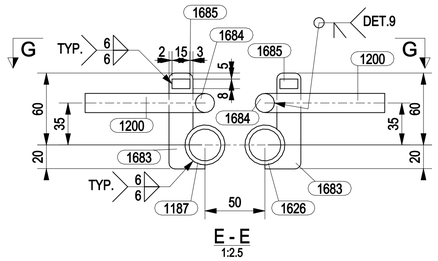

E - E
1:2.5

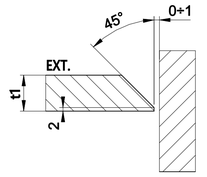

DETAIL 42

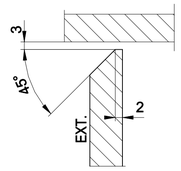


DETAIL 9

NOTES

1 – ALL DIMENSIONS AND ELEVATIONS ARE IN MILLIMETERS U.N.O.
2 – ALL ELEVATIONS ARE REFERED TO C.D.

KEY PLAN

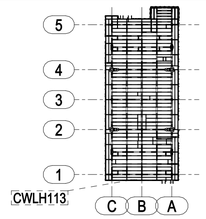

PLAN AT EL.+23310 TOS

HOLDS

REFERENCE DRAWINGS

DWG No.	DESCRIPTION
123A90-DDL-ST-DD-90117	TOP SIDE - LOWER DECK - ACCESS GATES

REV.	DATE	DRN	CHKD	APPD	DESCRIPTION
2	21/06/2024	CM-TS	MR	DC	REVISED WHERE INDICATED
1	03/06/2024	CM-TS	MR	DC	REVISED WHERE INDICATED
0	12/04/2024	CM-TS	MR	DC	ISSUED FOR CONSTRUCTION

CROSSWIND

ROSETTI MARINO

TITLE :
BASE LOAD POWER HUB (BLPH)
TOP SIDES – SELF CLOSING GATE PLAN AT EL. +23310 T.O.S.
MARK CWLH113

CONTRACT NO./TITLE CW-I-WP4-2023-05/HOLLANDSE KUST NOORD WIND PARK			SCALE 1:10
DRAWN CM-TS	CHECKED M.ROSSI	APPROVED D.CASADIO	DATE 21/06/2024
A1	DRAWING NO. 123A90-FDL-ST-DD-90499	SHEET 001	REV. 2