


MARK	POS.	Q.TY	DENOMINATION	LENGTH (mm)	MATERIAL GRADE	STR. CAT.	WEIGHT (Kg)	P. SURF. (m^2)	NOTES
CWLH114	1204	1	UNP300	1490	S275JR	5	68.8	1.42	
CWLH114	1205	2	PL10x186.2	379	S275JR	5	9.5	0.26	
						TOTALE	78.3	1.68	

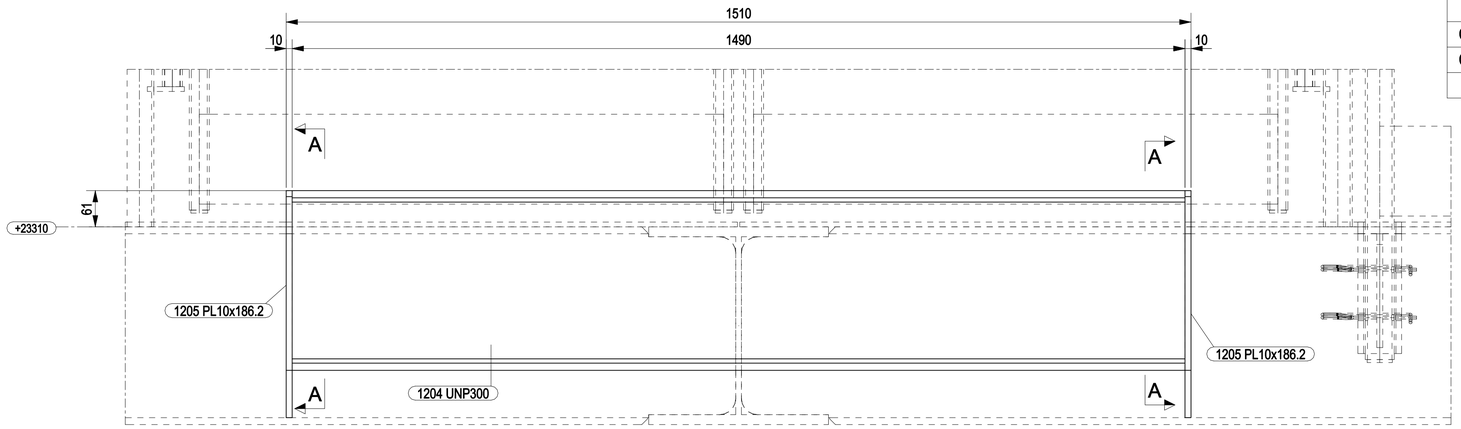

CWLH114

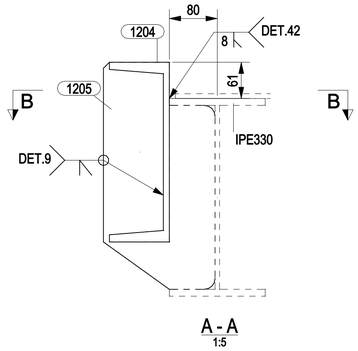


A - A
1:5

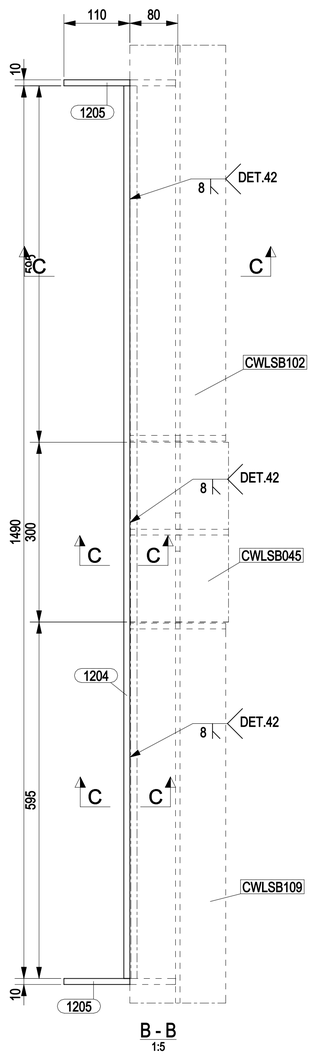


B - B
1:5

C - C
1:2

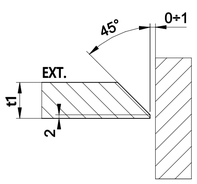

DETAIL 42

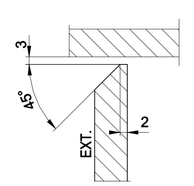


DETAIL 9

NOTES

1 – ALL DIMENSIONS AND ELEVATIONS ARE IN MILLIMETERS U.N.O.
2 – ALL ELEVATIONS ARE REFERED TO C.D.

KEY PLAN

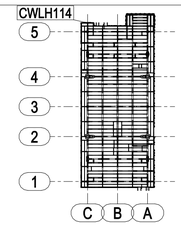

PLAN AT EL.+23310 TOS

HOLDS

REFERENCE DRAWINGS

DWG No.	DESCRIPTION
123A90-DDL-ST-DD-90117	TOP SIDE - LOWER DECK - ACCESS GATES

REV.	DATE	DRN	CHKD	APPD	DESCRIPTION
0	12/04/2024	CM-TS	MR	DC	ISSUED FOR CONSTRUCTION

CROSSWIND

ROSETTI MARINO

TITLE :
BASE LOAD POWER HUB (BLPH)
TOP SIDES – SELF CLOSING GATE PLAN AT EL. +23310 T.O.S.
MARK CWLH114

CONTRACT NO./TITLE CW-I-WP4-2023-05/HOLLANDSE KUST NOORD WIND PARK			SCALE 1:5
DRAWN CM-TS	CHECKED M.ROSSI	APPROVED D.CASADIO	DATE 12/04/2024

A1	DRAWING NO. 123A90-FDL-ST-DD-90500	SHEET 001	REV. 0