
MARKS	DRAWING NUMBER	NOTES
CWTP001	123A90-FDL-ST-DD-90476	
CWTP002	123A90-FDL-ST-DD-90479	
CWTP003	123A90-FDL-ST-DD-90482	
CWTP004	123A90-FDL-ST-DD-90485	
CWTP005	123A90-FDL-ST-DD-90488	
CWTP006	123A90-FDL-ST-DD-90490	
CWTP007	123A90-FDL-ST-DD-90491	
CWTP008	123A90-FDL-ST-DD-90489	
CWTP009	123A90-FDL-ST-DD-90495	

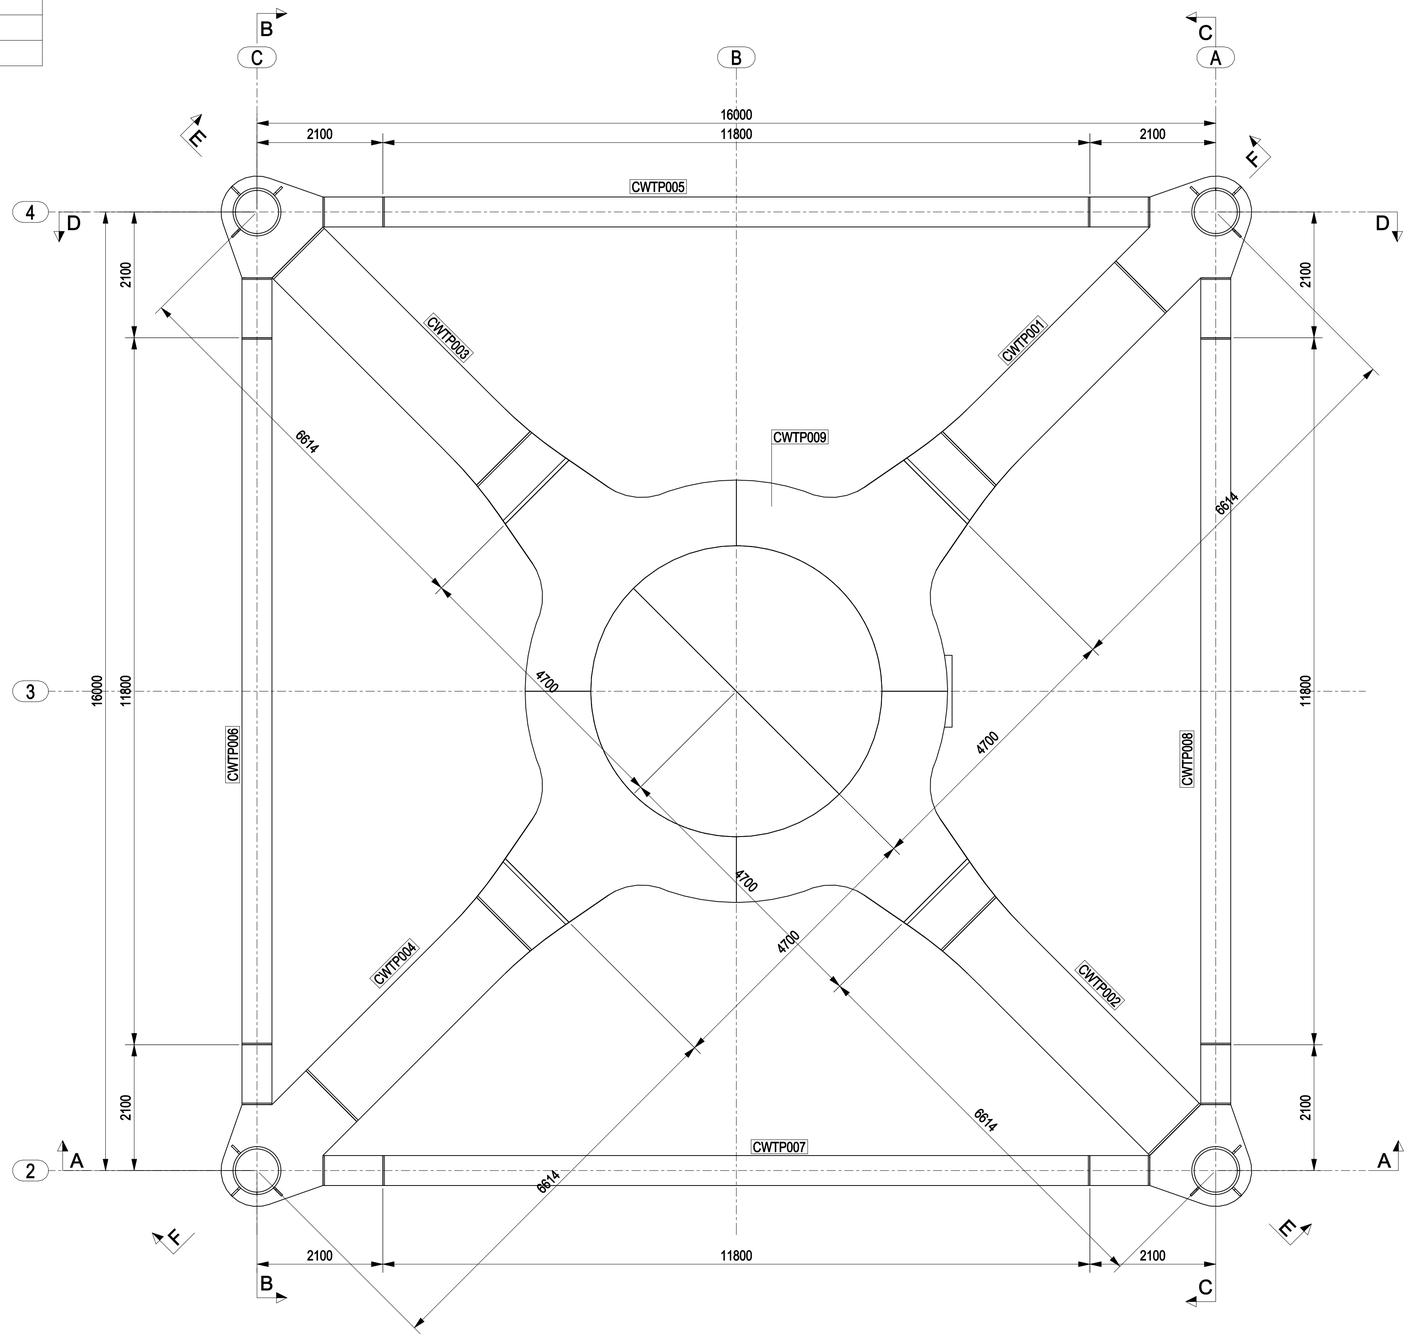


TP PLAN AT EL. +21710 T.O.S.

NOTES

1 – ALL DIMENSIONS AND ELEVATIONS ARE IN MILLIMETERS U.N.O.
2 – ALL ELEVATIONS ARE REFERED TO C.D.
3 – FOR SECTIONS SEE DWG 123A90–FDL–ST–DD–90505 TO 90508

KEY PLAN

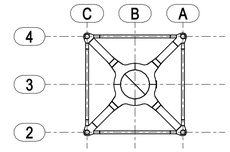

TP LAYOUT

HOLDS

REFERENCE DRAWINGS

DWG No.	DESCRIPTION
123A90-DDL-ST-DD-90085	TP-PRIMARY STEEL PLAN AT EL.+21710 TOS

REV.	DATE	DRN	CHKD	APPD	DESCRIPTION
0	12/04/2024	CM–TS	MR	DC	ISSUED FOR CONSTRUCTION

CROSSWIND

ROSETTI MARINO

TITLE :
BASE LOAD POWER HUB (BLPH)
TOP SIDES – TP PLAN AT EL.+21710 TOS
ASSEMBLY TP PRIMARY

CONTRACT NO./TITLE CW–I–WP4–2023–05/HOLLANDSE KUST NOORD WIND PARK			SCALE 1:50
DRAWN CM–TS	CHECKED M.ROSSI	APPROVED D.CASADIO	DATE 12/04/2024

A1	DRAWING NO. 123A90–FDL–ST–DD–90504	SHEET 001	REV. 0