

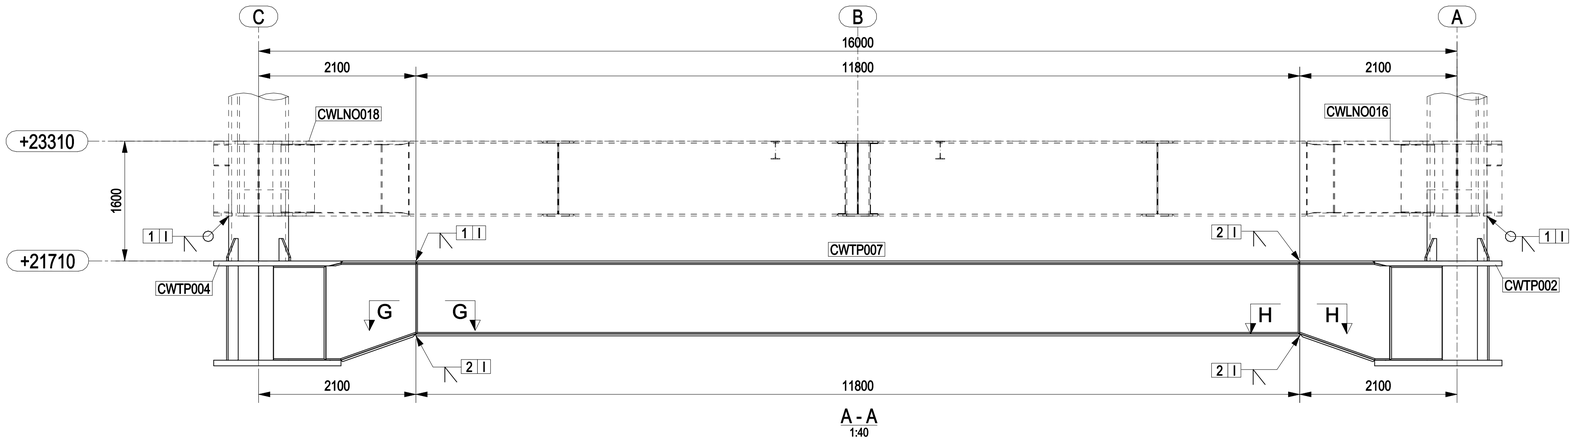



A - A
1:40

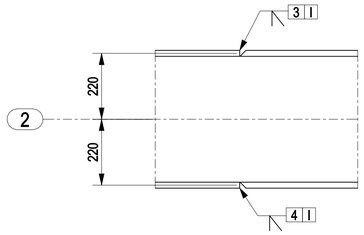


G - G
1:10

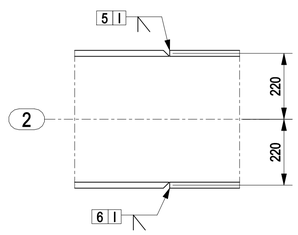


H - H
1:10

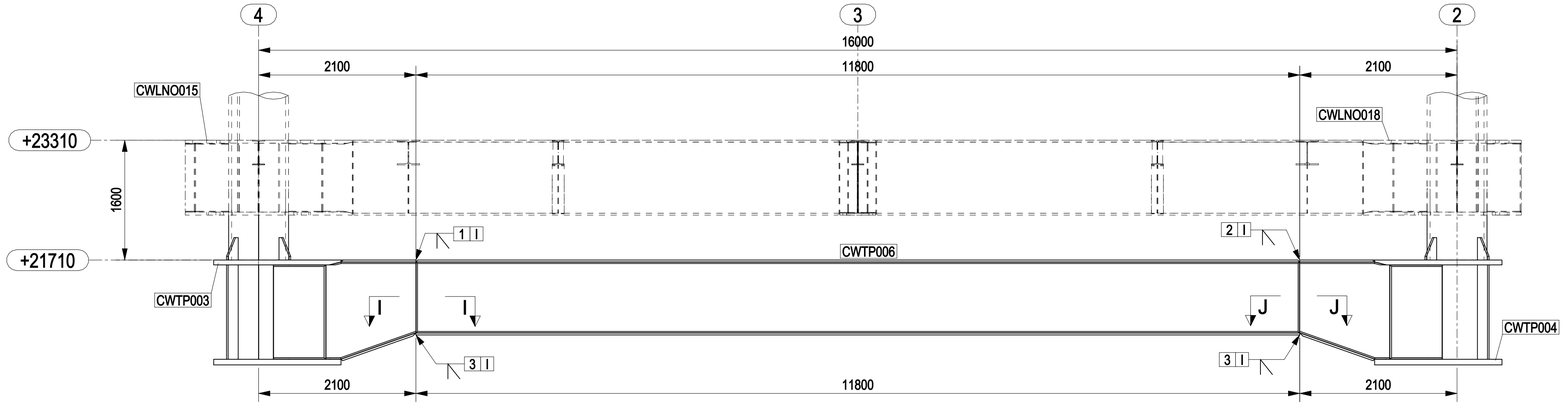

B - B
1:40

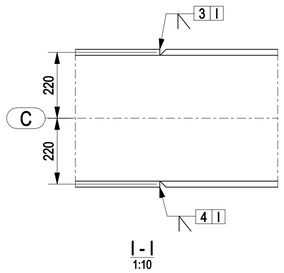

I - I
1:10

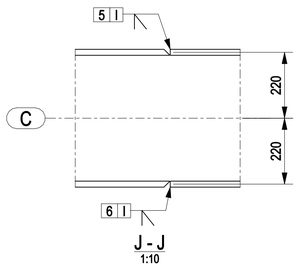


J - J
1:10

NOTES

1 – ALL DIMENSIONS AND ELEVATIONS ARE IN MILLIMETERS U.N.O.
2 – ALL ELEVATIONS ARE REFERED TO C.D.
3 – FOR PLAN VIEW & DWG LIST SEE DWG 123A90-FDL-ST-DD-90504

KEY PLAN

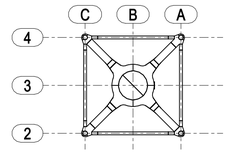

TP LAYOUT

HOLDS

REFERENCE DRAWINGS

DWG No.	DESCRIPTION
123A90-DDL-ST-DD-90085	TP-PRIMARY STEEL PLAN AT EL.+21710 TOS

REV.	DATE	DRN	CHKD	APPD	DESCRIPTION
0	12/04/2024	CM-TS	MR	DC	ISSUED FOR CONSTRUCTION

CROSSWIND

ROSETTI MARINO

TITLE :
BASE LOAD POWER HUB (BLPH)
TOP SIDES – TP PLAN AT EL.+21710 TOS
ASSEMBLY TP PRIMARY

CONTRACT NO./TITLE CW-I-WP4-2023-05/HOLLANDSE KUST NOORD WIND PARK			SCALE 1:50
DRAWN CM-TS	CHECKED M.ROSSI	APPROVED D.CASADIO	DATE 12/04/2024
A1	DRAWING NO. 123A90-FDL-ST-DD-90505	SHEET 001	REV. 0