


MARK	POS.	Q.TY	DENOMINATION	LENGTH (mm)	MATERIAL GRADE	STR. CAT.	WEIGHT (Kg)	P. SURF. (m^2)	NOTES
CWWNH003	1207	2	PD48.3X3.68	1315	API 5L GR B	5	10.3	0.39	
CWWNH003	1235	1	PD48.3X3.68	198	API 5L GR B	5	0.7	0.03	
CWWNH003	1246	1	PD48.3X3.68	2266	API 5L GR B	5	8.9	0.34	
CWWNH003	1249	2	PD48.3X3.68	242	API 5L GR B	5	1.7	0.07	
CWWNH003	1250	1	PD48.3X3.68	200	API 5L GR B	5	0.7	0.03	
CWWNH003	1292	2	PL10x94.2	140	S275JR	5	2.1	0.06	
CWWNH003	1293	2	PL5x42	42	S275JR	5	0.1	0.01	
CWWNH003	1302	1	PL8x150	688	S275JR	5	6.5	0.22	
CWWNH003	1304	1	PL8x150	157	S275JR	5	1.5	0.05	
CWWNH003	1305	4	PL8x40	40	S275JR	5	0.2	0.01	
CWWNH003	1314	1	PL8x150	197	S275JR	5	1.9	0.06	
						TOTALE	34.4	1.26	

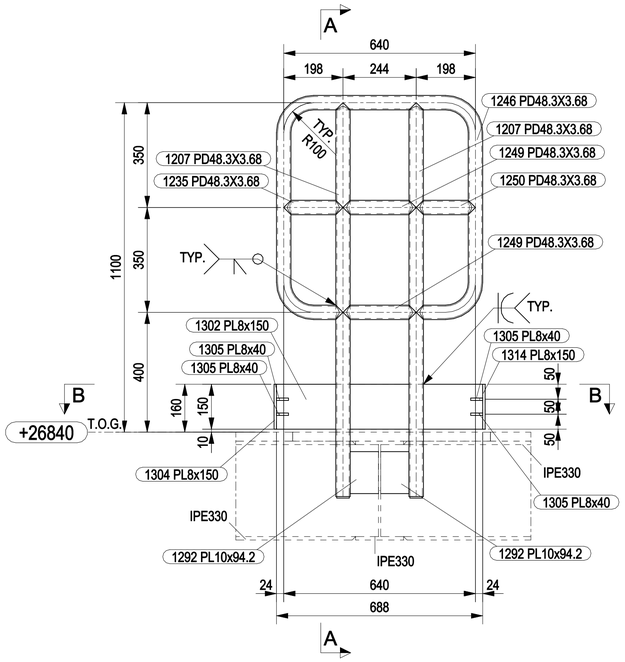

CWWNH003

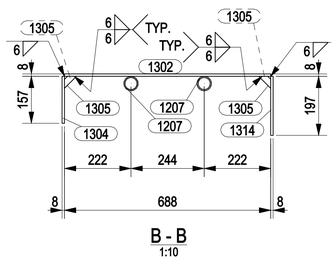


B - B
1:10

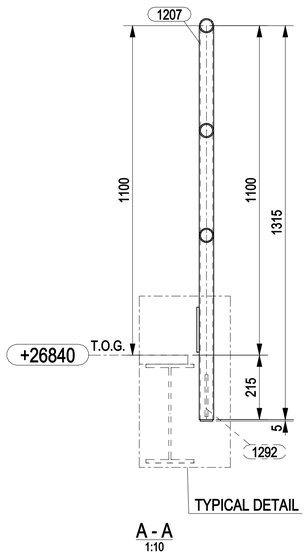

TYPICAL DETAIL

A - A
1:10

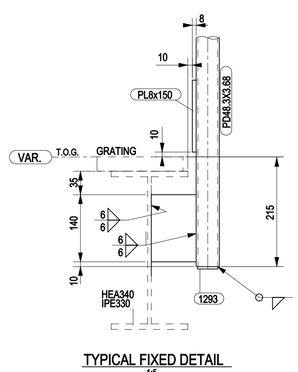


TYPICAL FIXED DETAIL
1:5

NOTES

1 – ALL DIMENSIONS AND ELEVATIONS ARE IN MILLIMETERS U.N.O.
2 – ALL ELEVATIONS ARE REFERED TO C.D.
3 – ALL HANDRAILS SHALL BE HOT DIP GALVANISED AND PAINTED

KEY PLAN

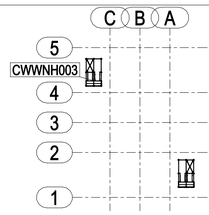

PLAN AT EL.+26810 TOS

HOLDS

REFERENCE DRAWINGS

DWG No.	DESCRIPTION
123A90-DDL-ST-DD-90037	BASE LOAD POWER HUB (BLPH) - STANDARD DRAWING - HANDRAILS

REV.	DATE	DRN	CHKD	APPD	DESCRIPTION
0	22/04/2024	CM-TS	MR	DC	ISSUED FOR CONSTRUCTION

CROSSWIND

ROSETTI MARINO

TITLE :
BASE LOAD POWER HUB (BLPH)
TOP SIDES - WALKWAY NORTH FIXED HANDRAILS PLAN AT EL. +26840 TOG
MARK CWWNH003

CONTRACT NO./TITLE CW-I-WP4-2023-05/HOLLANDSE KUST NOORD WIND PARK | SCALE 1:10

DRAWN CM-TS | CHECKED M.ROSSI | APPROVED D.CASADIO | DATE 22/04/2024

A1 | DRAWING NO. 123A90-FDL-ST-DD-90511 | SHEET 001 | REV. 0