

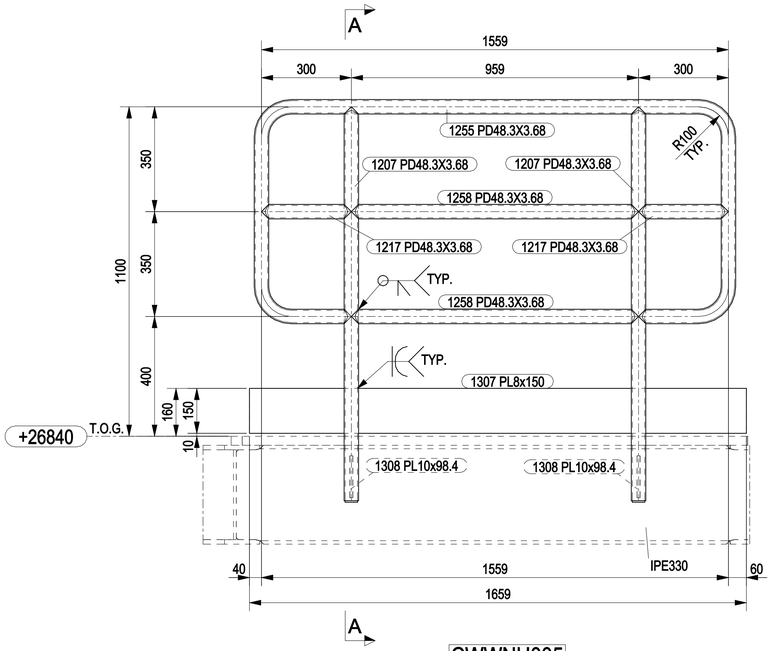


CWWNH005

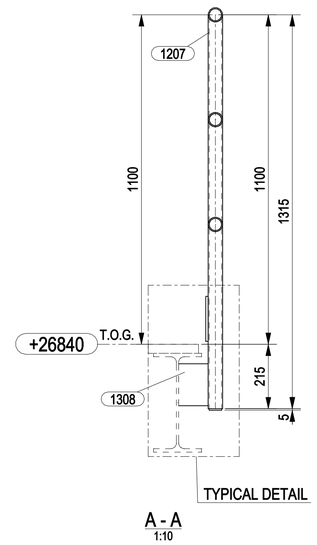


A - A
1:10


MARK	POS.	Q.TY	DENOMINATION	LENGTH (mm)	MATERIAL GRADE	STR. CAT.	WEIGHT (Kg)	P. SURF. (m^2)	NOTES
CWWNH005	1207	2	PD48.3X3.68	1315	API 5L GR B	5	10.3	0.39	
CWWNH005	1217	2	PD48.3X3.68	300	API 5L GR B	5	2.1	0.08	
CWWNH005	1255	1	PD48.3X3.68	3387	API 5L GR B	5	13.3	0.51	
CWWNH005	1258	2	PD48.3X3.68	959	API 5L GR B	5	7.4	0.28	
CWWNH005	1293	2	PL5x42	42	S275JR	5	0.1	0.01	
CWWNH005	1307	1	PL8x150	1659	S275JR	5	15.6	0.53	
CWWNH005	1308	2	PL10x98.4	140	S275JR	5	2.2	0.06	
CWWNH006	1207	2	PD48.3X3.68	1315	API 5L GR B	5	10.3	0.39	
CWWNH006	1217	2	PD48.3X3.68	300	API 5L GR B	5	2.1	0.08	
CWWNH006	1255	1	PD48.3X3.68	3387	API 5L GR B	5	13.3	0.51	
CWWNH006	1258	2	PD48.3X3.68	959	API 5L GR B	5	7.4	0.28	
CWWNH006	1293	2	PL5x42	42	S275JR	5	0.1	0.01	
CWWNH006	1307	1	PL8x150	1659	S275JR	5	15.6	0.53	
CWWNH006	1308	2	PL10x98.4	140	S275JR	5	2.2	0.06	
						TOTALE	102.1	3.72	

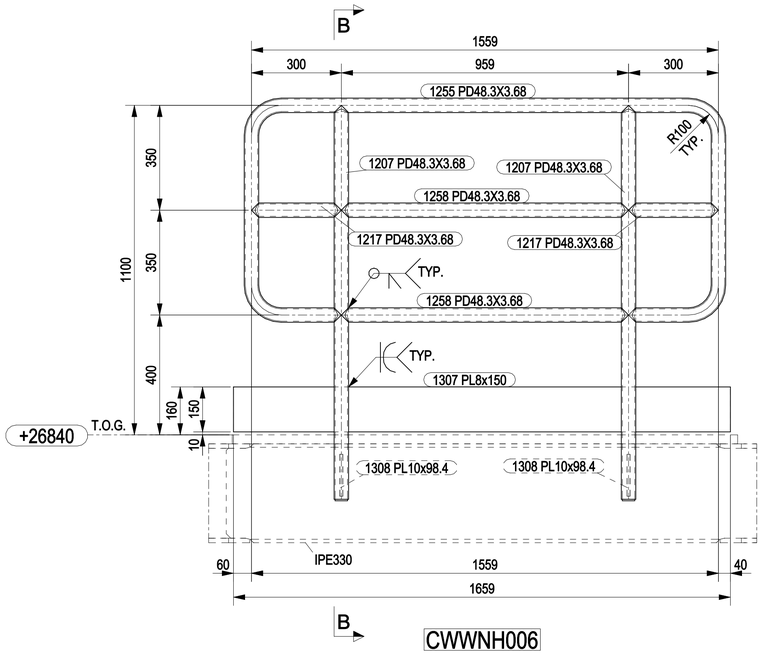

CWWNH006

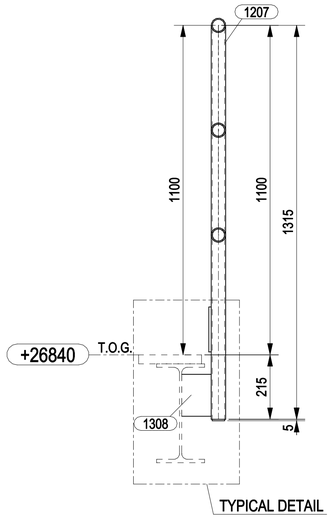

B - B
1:10

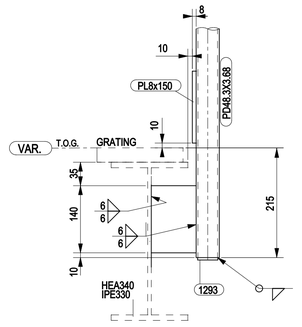


TYPICAL FIXED DETAIL
1:5

NOTES

1 – ALL DIMENSIONS AND ELEVATIONS ARE IN MILLIMETERS U.N.O.
2 – ALL ELEVATIONS ARE REFERED TO C.D.
3 – ALL HANDRAILS SHALL BE HOT DIP GALVANISED AND PAINTED

KEY PLAN

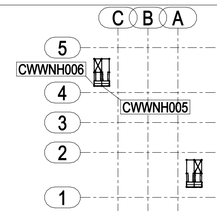

PLAN AT EL.+26810 TOS

HOLDS

REFERENCE DRAWINGS

DWG No.	DESCRIPTION
123A90-DDL-ST-DD-90037	BASE LOAD POWER HUB (BLPH) - STANDARD DRAWING - HANDRAILS

REV.	DATE	DRN	CHKD	APPD	DESCRIPTION
0	22/04/2024	CM-TS	MR	DC	ISSUED FOR CONSTRUCTION

CROSSWIND

ROSETTI MARINO

TITLE :
BASE LOAD POWER HUB (BLPH)
TOP SIDES - WALKWAY NORTH FIXED HANDRAILS PLAN AT EL. +26840 TOG
MARK CWWNH005 - CWWNH006

CONTRACT NO./TITLE CW-I-WP4-2023-05/HOLLANDSE KUST NOORD WIND PARK | SCALE 1:10

DRAWN CM-TS | CHECKED M.ROSSI | APPROVED D.CASADIO | DATE 22/04/2024

A1 | DRAWING NO. 123A90-FDL-ST-DD-90512 | SHEET 001 | REV. 0