

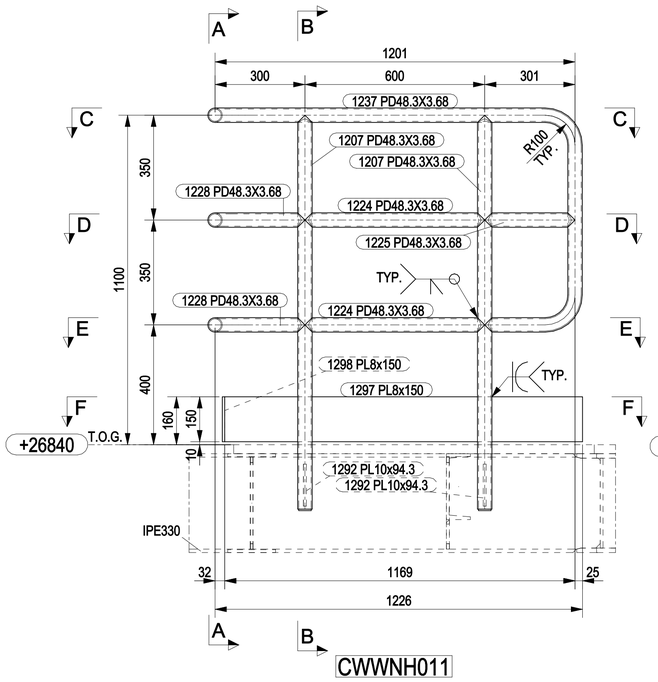


CWWNH011

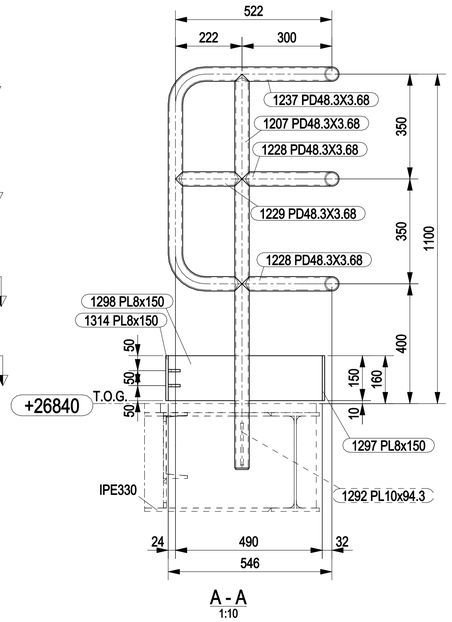

A - A
1:10

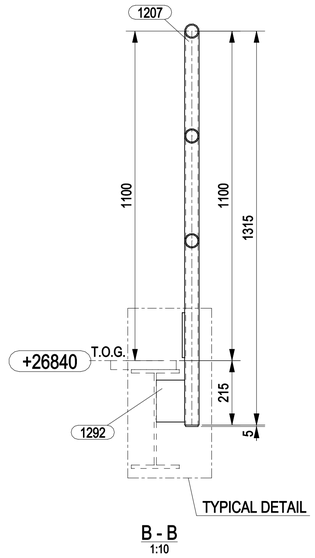

TYPICAL DETAIL


B - B
1:10

MARK	POS.	Q.TY	DENOMINATION	LENGTH (mm)	MATERIAL GRADE	STR. CAT.	WEIGHT (Kg)	P. SURF. (m^2)	NOTES
CWWNH011	1207	3	PD48.3X3.68	1315	API 5L GR B	5	15.5	0.59	
CWWNH011	1224	2	PD48.3X3.68	600	API 5L GR B	5	4.5	0.17	
CWWNH011	1225	1	PD48.3X3.68	301	API 5L GR B	5	1.1	0.04	
CWWNH011	1228	2	PD48.3X3.68	557	API 5L GR B	5	4.2	0.16	
CWWNH011	1229	1	PD48.3X3.68	222	API 5L GR B	5	0.7	0.03	
CWWNH011	1237	1	PD48.3X3.68	3433	API 5L GR B	5	13.5	0.51	
CWWNH011	1292	3	PL10x94.3	140	S275JR	5	3.1	0.09	
CWWNH011	1293	3	PL5x42	42	S275JR	5	0.2	0.01	
CWWNH011	1297	1	PL8x150	1194	S275JR	5	11.3	0.38	
CWWNH011	1298	1	PL8x150	514	S275JR	5	4.8	0.16	
CWWNH011	1305	2	PL8x40	40	S275JR	5	0.1	0.01	
CWWNH011	1314	1	PL8x150	197	S275JR	5	1.9	0.06	
						TOTALE	60.8	2.23	

NOTES


1 – ALL DIMENSIONS AND ELEVATIONS ARE IN MILLIMETERS U.N.O.
2 – ALL ELEVATIONS ARE REFERED TO C.D.
3 – ALL HANDRAILS SHALL BE HOT DIP GALVANISED AND PAINTED

KEY PLAN

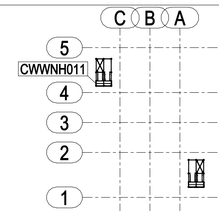


PLAN AT EL.+26810 TOS


HOLDS

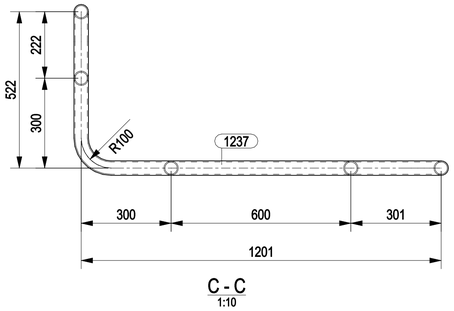


C - C
1:10

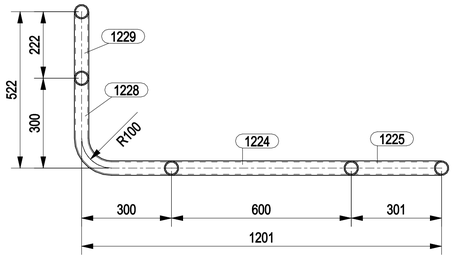


D - D
1:10

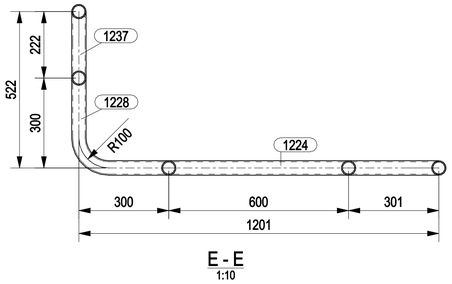

E - E
1:10

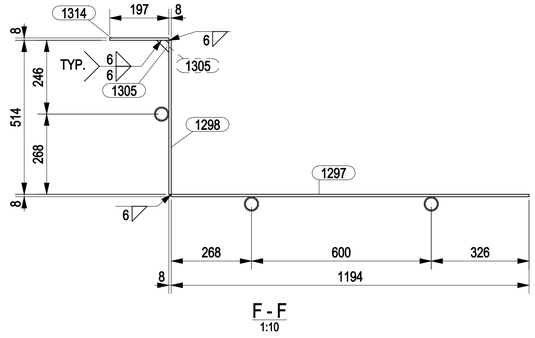

F - F
1:10

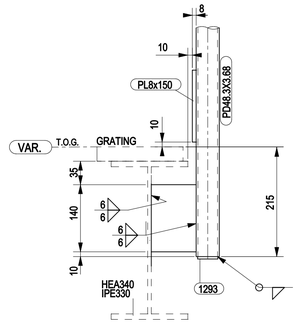

TYPICAL FIXED DETAIL
1:5

REFERENCE DRAWINGS

DWG No.	DESCRIPTION
123A90-DDL-ST-DD-90037	BASE LOAD POWER HUB (BLPH) - STANDARD DRAWING - HANDRAILS

REV.	DATE	DRN	CHKD	APPD	DESCRIPTION
0	22/04/2024	CM-TS	MR	DC	ISSUED FOR CONSTRUCTION

CROSSWIND

ROSETTI MARINO

TITLE :
BASE LOAD POWER HUB (BLPH)
TOP SIDES - WALKWAY NORTH FIXED HANDRAILS PLAN AT EL. +26840 TOG
MARK CWWNH011

CONTRACT NO./TITLE CW-I-WP4-2023-05/HOLLANDSE KUST NOORD WIND PARK | SCALE 1:10

DRAWN CM-TS | CHECKED M.ROSSI | APPROVED D.CASADIO | DATE 22/04/2024

A1 | DRAWING NO. 123A90-FDL-ST-DD-90514 | SHEET 001 | REV. 0