

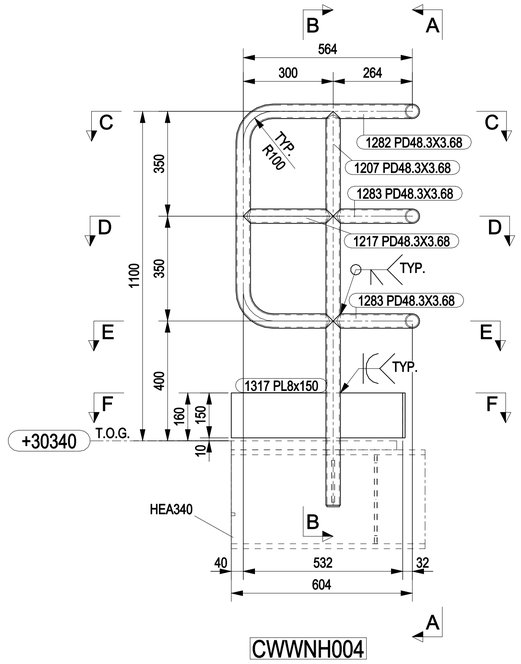


CWWNH004

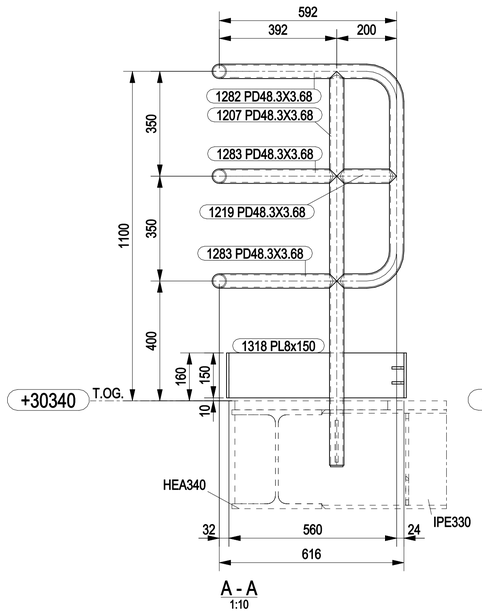


A - A
1:10

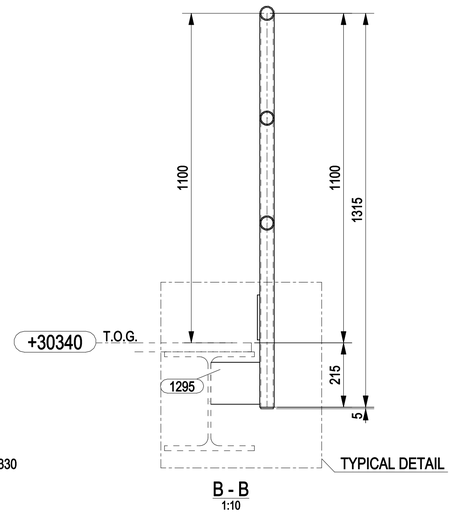


B - B
1:10


MARK	POS.	Q.TY	DENOMINATION	LENGTH (mm)	MATERIAL GRADE	STR. CAT.	WEIGHT (Kg)	P. SURF. (m^2)	NOTES
CWWNH004	1207	2	PD48.3X3.68	1315	API 5L GR B	5	10.3	0.39	
CWWNH004	1217	1	PD48.3X3.68	300	API 5L GR B	5	1.1	0.04	
CWWNH004	1219	1	PD48.3X3.68	200	API 5L GR B	5	0.7	0.03	
CWWNH004	1282	1	PD48.3X3.68	2842	API 5L GR B	5	11.2	0.42	
CWWNH004	1283	2	PD48.3X3.68	613	API 5L GR B	5	4.6	0.18	
CWWNH004	1292	1	PL10x94.2	140	S275JR	5	1.0	0.03	
CWWNH004	1293	2	PL5x42	42	S275JR	5	0.1	0.01	
CWWNH004	1295	1	PL10x140	163	S275JR	5	1.8	0.05	
CWWNH004	1305	2	PL8x40	40	S275JR	5	0.1	0.01	
CWWNH004	1315	1	PL8x132.4	150	S275JR	5	1.2	0.04	
CWWNH004	1317	1	PL8x150	572	S275JR	5	5.4	0.18	
CWWNH004	1318	1	PL8x150	584	S275JR	5	5.5	0.19	
						TOTALE	43.0	1.57	

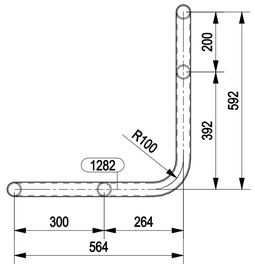


C - C
1:10

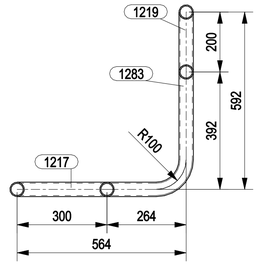


D - D
1:10

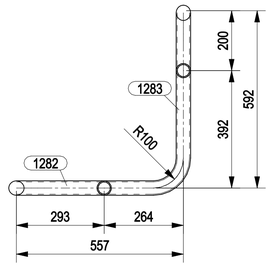

E - E
1:10

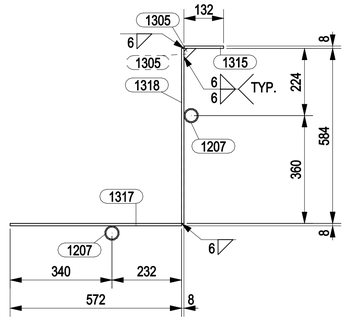

F - F
1:10

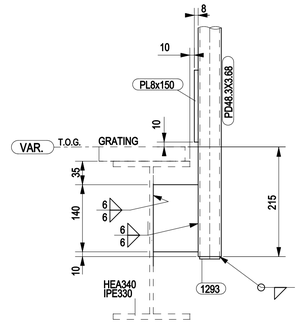


TYPICAL FIXED DETAIL
1:5

NOTES

1 – ALL DIMENSIONS AND ELEVATIONS ARE IN MILLIMETERS U.N.O.
2 – ALL ELEVATIONS ARE REFERED TO C.D.
3 – ALL HANDRAILS SHALL BE HOT DIP GALVANISED AND PAINTED

KEY PLAN

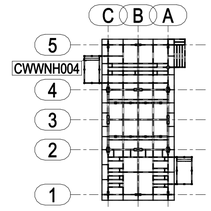

PLAN AT EL.+30310 TOS

HOLDS

REFERENCE DRAWINGS

DWG No.	DESCRIPTION
123A90-DDL-ST-DD-90037	BASE LOAD POWER HUB (BLPH) - STANDARD DRAWING - HANDRAILS

REV.	DATE	DRN	CHKD	APPD	DESCRIPTION
0	22/04/2024	CM–TS	MR	DC	ISSUED FOR CONSTRUCTION

CROSSWIND

ROSETTI MARINO

TITLE :
BASE LOAD POWER HUB (BLPH)
TOP SIDES – WALKWAY NORTH FIXED HANDRAILS PLAN AT EL. +30340 TOG
MARK CWWNH004

CONTRACT NO./TITLE CW–I–WP4–2023–05/HOLLANDSE KUST NOORD WIND PARK | SCALE 1:10

DRAWN CM–TS | CHECKED M.ROSSI | APPROVED D.CASADIO | DATE 22/04/2024

A1 | DRAWING NO. 123A90–FDL–ST–DD–90517 | SHEET 001 | REV. 0