

MARK	POS.	Q.TY	DENOMINATION	LENGTH (mm)	MATERIAL GRADE	STR. CAT.	WEIGHT (Kg)	P. SURF. (m^2)	NOTES
CWWNH013	1239	1	PD48.3X3.68	7201	API 5L GR B	5	28.5	1.08	
CWWNH013	1242	4	PD48.3X3.68	1081	API 5L GR B	5	16.5	0.63	
CWWNH013	1243	1	PD48.3X3.68	391	API 5L GR B	5	1.4	0.05	
CWWNH013	1244	6	PD48.3X3.68	1550	API 5L GR B	5	36.0	1.37	
CWWNH013	1245	1	PD48.3X3.68	393	API 5L GR B	5	1.4	0.05	
CWWNH013	1303	1	PL8x150	5591	S275JR	5	51.7	1.74	
						TOTALE	135.4	4.93	

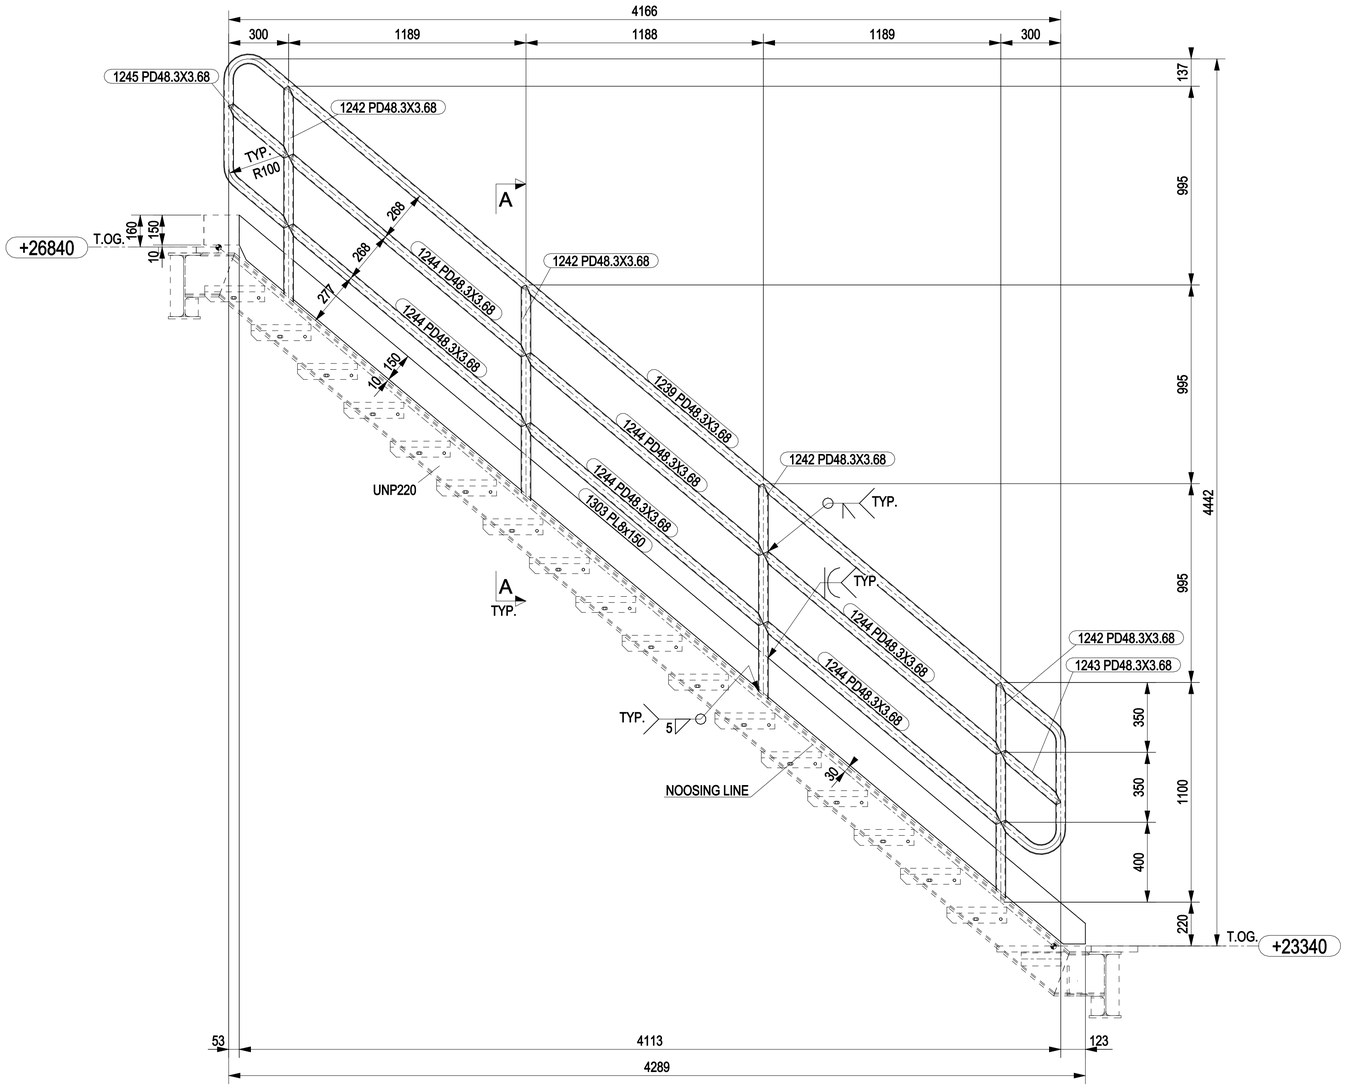

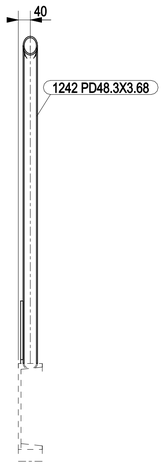


A - A
1:10

NOTES

1 – ALL DIMENSIONS AND ELEVATIONS ARE IN MILLIMETERS U.N.O.
2 – ALL ELEVATIONS ARE REFERED TO C.D.
3 – ALL HANDRAILS SHALL BE HOT DIP GALVANISED AND PAINTED

KEY PLAN

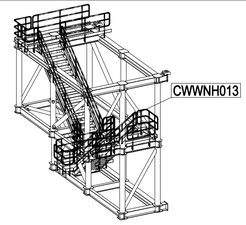

ISOMETRIC VIEW WALWKAY NORTH

HOLDS

REFERENCE DRAWINGS

DWG No.	DESCRIPTION
123A90-DDL-ST-DD-90037	BASE LOAD POWER HUB (BLPH) - STANDARD DRAWING - HANDRAILS

REV.	DATE	DRN	CHKD	APPD	DESCRIPTION
0	22/04/2024	CM-TS	MR	DC	ISSUED FOR CONSTRUCTION

CROSSWIND

ROSETTI MARINO

TITLE :
BASE LOAD POWER HUB (BLPH)
TOP SIDES – WALKWAY NORTH FIXED HANDRAILS STAIRS
MARK CWWNH013

CONTRACT NO./TITLE CW-I-WP4-2023-05/HOLLANDSE KUST NOORD WIND PARK			SCALE 1:15
DRAWN CM-TS	CHECKED M.ROSSI	APPROVED D.CASADIO	DATE 22/04/2024
A1	DRAWING NO. 123A90-FDL-ST-DD-90518	SHEET 001	REV. 0