

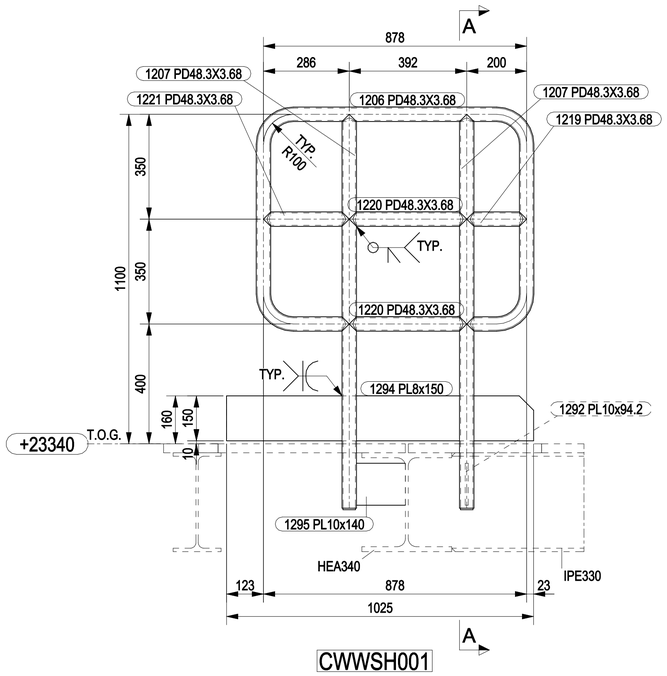


CWWSH001

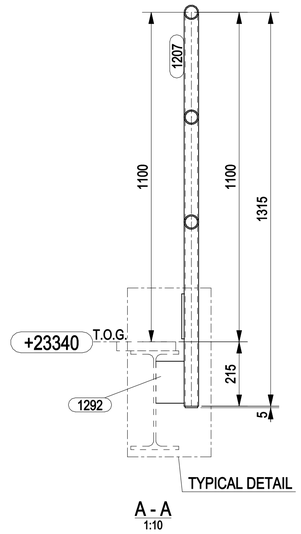


A - A
1:10


MARK	POS.	Q.TY	DENOMINATION	LENGTH (mm)	MATERIAL GRADE	STR. CAT.	WEIGHT (Kg)	P. SURF. (m^2)	NOTES
CWWSH001	1206	1	PD48.3X3.68	2593	API 5L GR B	5	10.2	0.39	
CWWSH001	1207	2	PD48.3X3.68	1315	API 5L GR B	5	10.3	0.39	
CWWSH001	1219	1	PD48.3X3.68	200	API 5L GR B	5	0.7	0.03	
CWWSH001	1220	2	PD48.3X3.68	392	API 5L GR B	5	2.8	0.11	
CWWSH001	1221	1	PD48.3X3.68	286	API 5L GR B	5	1.0	0.04	
CWWSH001	1292	1	PL10x94.2	140	S275JR	5	1.0	0.03	
CWWSH001	1293	2	PL5x42	42	S275JR	5	0.1	0.01	
CWWSH001	1294	1	PL8x150	1025	S275JR	5	9.6	0.32	
CWWSH001	1295	1	PL10x140	163	S275JR	5	1.8	0.05	
CWWSH007	1207	3	PD48.3X3.68	1315	API 5L GR B	5	15.5	0.59	
CWWSH007	1212	1	PD48.3X3.68	3995	API 5L GR B	5	15.8	0.60	
CWWSH007	1215	4	PD48.3X3.68	883	API 5L GR B	5	13.5	0.52	
CWWSH007	1217	1	PD48.3X3.68	300	API 5L GR B	5	1.1	0.04	
CWWSH007	1219	1	PD48.3X3.68	200	API 5L GR B	5	0.7	0.03	
CWWSH007	1293	3	PL5x42	42	S275JR	5	0.2	0.01	
CWWSH007	1295	3	PL10x140	163	S275JR	5	5.4	0.16	
CWWSH007	1296	1	PL8x150	2337	S275JR	5	22.0	0.74	
						TOTALE	111.6	4.05	

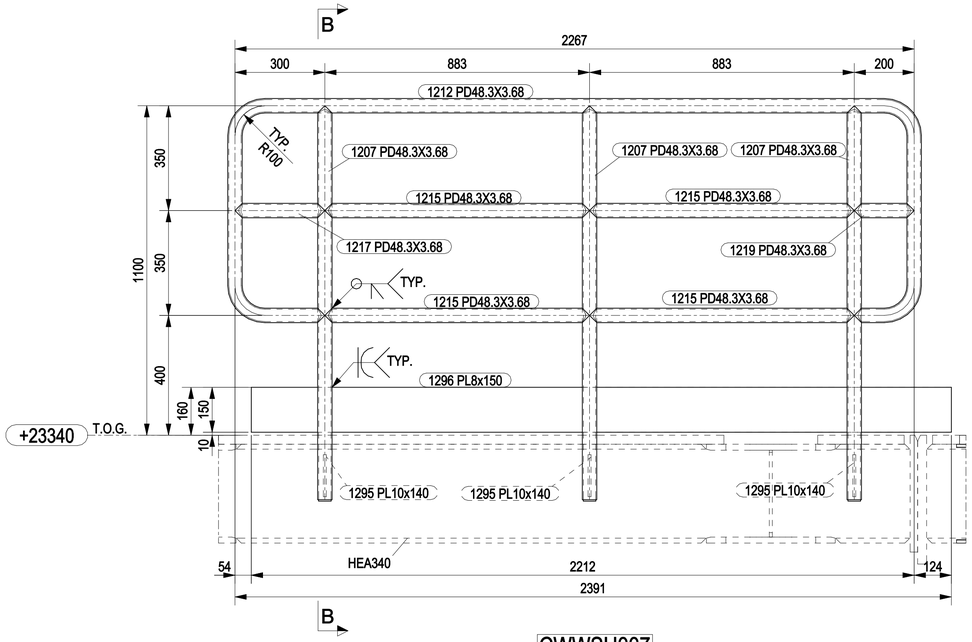

CWWSH007

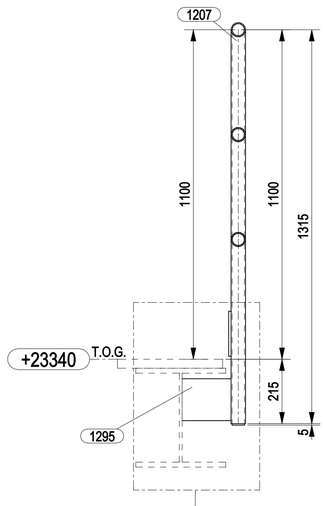

B - B
1:10

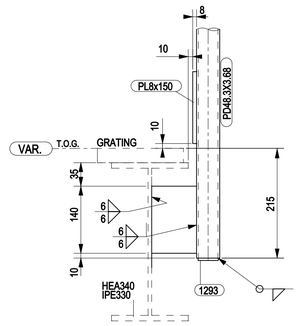


TYPICAL FIXED DETAIL
1:5

NOTES

1 – ALL DIMENSIONS AND ELEVATIONS ARE IN MILLIMETERS U.N.O.
2 – ALL ELEVATIONS ARE REFERED TO C.D.
3 – ALL HANDRAILS SHALL BE HOT DIP GALVANISED AND PAINTED

KEY PLAN

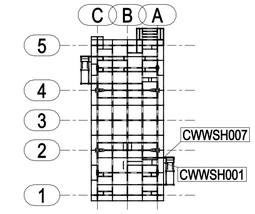

PLAN AT EL.+23310 TOS

HOLDS

REFERENCE DRAWINGS

DWG No.	DESCRIPTION
123A90-DDL-ST-DD-90037	BASE LOAD POWER HUB (BLPH) - STANDARD DRAWING - HANDRAILS

REV.	DATE	DRN	CHKD	APPD	DESCRIPTION
0	22/04/2024	CM-TS	MR	DC	ISSUED FOR CONSTRUCTION

CROSSWIND

ROSETTI MARINO

TITLE :
BASE LOAD POWER HUB (BLPH)
TOP SIDES - WALKWAY SOUTH FIXED HANDRAILS PLAN AT EL. +23340 TOG
MARK CWWSH001 - CWWSH007

CONTRACT NO./TITLE CW-I-WP4-2023-05/HOLLANDSE KUST NOORD WIND PARK | SCALE 1:10

DRAWN CM-TS | CHECKED M.ROSSI | APPROVED D.CASADIO | DATE 22/04/2024

A1 | DRAWING NO. 123A90-FDL-ST-DD-90522 | SHEET 001 | REV. 0