


MARK	POS.	Q.TY	DENOMINATION	LENGTH (mm)	MATERIAL GRADE	STR. CAT.	WEIGHT (Kg)	P. SURF. (m^2)	NOTES
CWWSH012	1207	3	PD48.3X3.68	1315	API 5L GR B	5	15.5	0.59	
CWWSH012	1224	2	PD48.3X3.68	600	API 5L GR B	5	4.5	0.17	
CWWSH012	1225	1	PD48.3X3.68	301	API 5L GR B	5	1.1	0.04	
CWWSH012	1234	2	PD48.3X3.68	491	API 5L GR B	5	3.6	0.14	
CWWSH012	1235	1	PD48.3X3.68	198	API 5L GR B	5	0.7	0.03	
CWWSH012	1288	1	PD48.3X3.68	3318	API 5L GR B	5	13.1	0.50	
CWWSH012	1292	3	PL10x94.3	140	S275JR	5	3.1	0.09	
CWWSH012	1293	3	PL5x42	42	S275JR	5	0.2	0.01	
CWWSH012	1299	1	PL8x150	1184	S275JR	5	11.2	0.38	
CWWSH012	1301	1	PL8x150	433	S275JR	5	4.0	0.14	
						TOTALE	56.8	2.08	

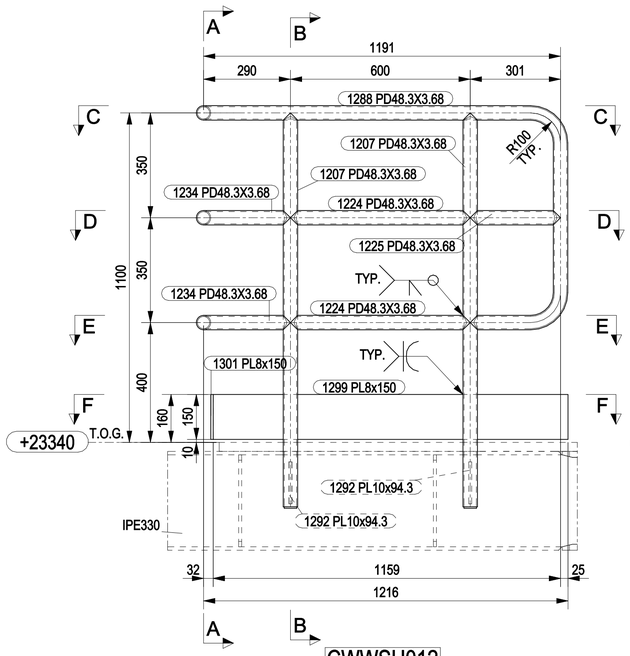


CWWSH012

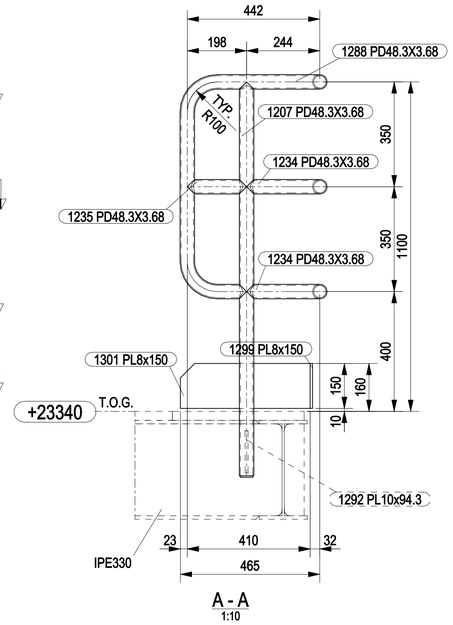


A - A
1:10

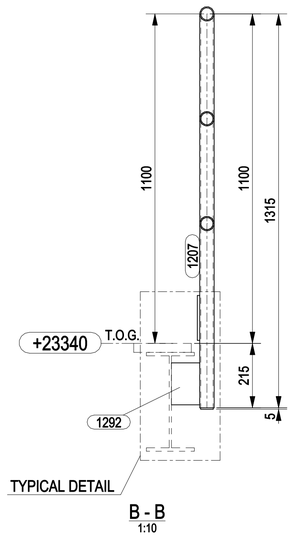


B - B
1:10

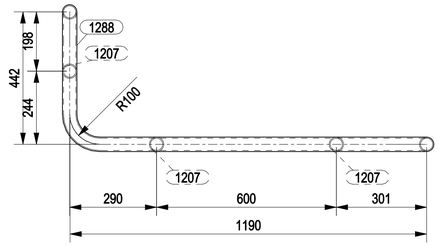


C - C
1:10

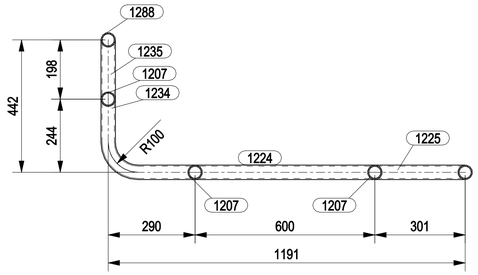


D - D
1:10

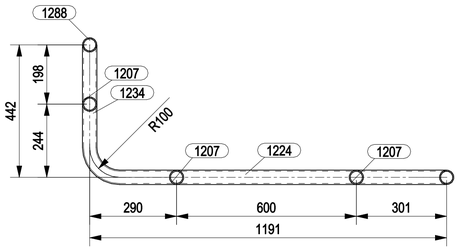

E - E
1:10

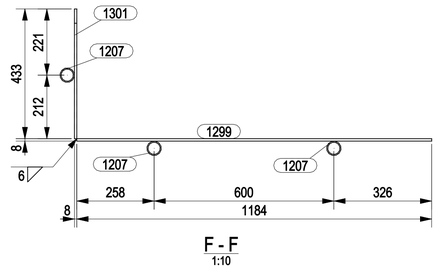

F - F
1:10

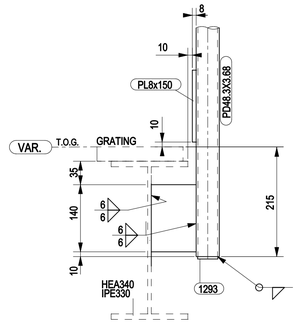


TYPICAL FIXED DETAIL
1:5

NOTES

1 – ALL DIMENSIONS AND ELEVATIONS ARE IN MILLIMETERS U.N.O.
2 – ALL ELEVATIONS ARE REFERED TO C.D.
3 – ALL HANDRAILS SHALL BE HOT DIP GALVANISED AND PAINTED

KEY PLAN

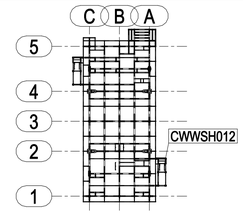

PLAN AT EL.+23310 TOS

HOLDS

REFERENCE DRAWINGS

DWG No.	DESCRIPTION
123A90-DDL-ST-DD-90037	BASE LOAD POWER HUB (BLPH) - STANDARD DRAWING - HANDRAILS

REV.	DATE	DRN	CHKD	APPD	DESCRIPTION
0	22/04/2024	CM-TS	MR	DC	ISSUED FOR CONSTRUCTION

CROSSWIND

ROSETTI MARINO

TITLE :
BASE LOAD POWER HUB (BLPH)
TOP SIDES - WALKWAY SOUTH FIXED HANDRAILS PLAN AT EL. +23340 TOG
MARK CWWSH012

CONTRACT NO./TITLE CW-I-WP4-2023-05/HOLLANDSE KUST NOORD WIND PARK | SCALE 1:10

DRAWN CM-TS | CHECKED M.ROSSI | APPROVED D.CASADIO | DATE 22/04/2024

A1 | DRAWING NO. 123A90-FDL-ST-DD-90523 | SHEET 001 | REV. 0