

MARK	POS.	Q.TY	DENOMINATION	LENGTH (mm)	MATERIAL GRADE	STR. CAT.	WEIGHT (Kg)	P. SURF. (m^2)	NOTES
CWWSH005	1207	2	PD48.3X3.68	1315	API 5L GR B	5	10.3	0.39	
CWWSH005	1217	2	PD48.3X3.68	300	API 5L GR B	5	2.1	0.08	
CWWSH005	1255	1	PD48.3X3.68	3387	API 5L GR B	5	13.3	0.51	
CWWSH005	1258	2	PD48.3X3.68	959	API 5L GR B	5	7.4	0.28	
CWWSH005	1293	2	PL5x42	42	S275JR	5	0.1	0.01	
CWWSH005	1307	1	PL8x150	1659	S275JR	5	15.6	0.53	
CWWSH005	1308	2	PL10x98.4	140	S275JR	5	2.2	0.06	
CWWSH006	1207	2	PD48.3X3.68	1315	API 5L GR B	5	10.3	0.39	
CWWSH006	1217	2	PD48.3X3.68	300	API 5L GR B	5	2.1	0.08	
CWWSH006	1255	1	PD48.3X3.68	3387	API 5L GR B	5	13.3	0.51	
CWWSH006	1258	2	PD48.3X3.68	959	API 5L GR B	5	7.4	0.28	
CWWSH006	1293	2	PL5x42	42	S275JR	5	0.1	0.01	
CWWSH006	1307	1	PL8x150	1659	S275JR	5	15.6	0.53	
CWWSH006	1308	2	PL10x98.4	140	S275JR	5	2.2	0.06	
						TOTALE	102.1	3.72	

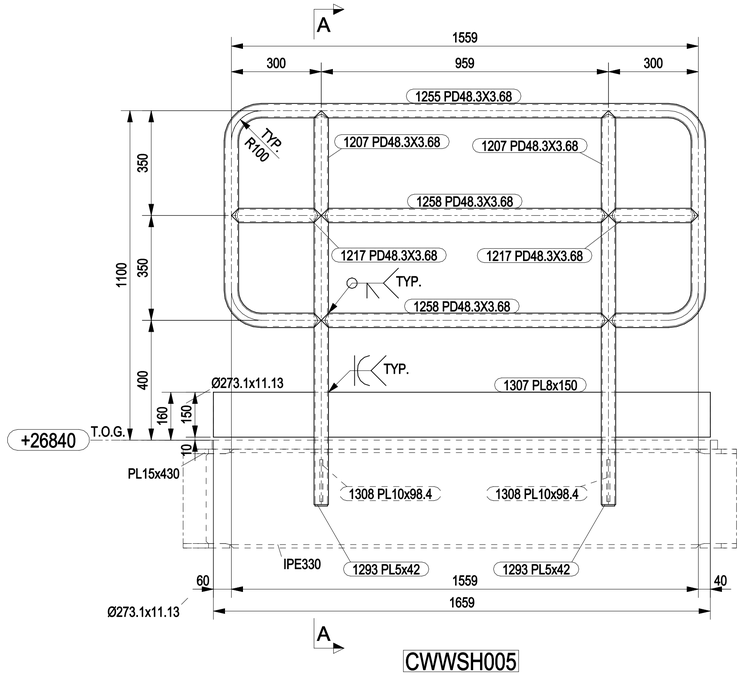

CWWSH005

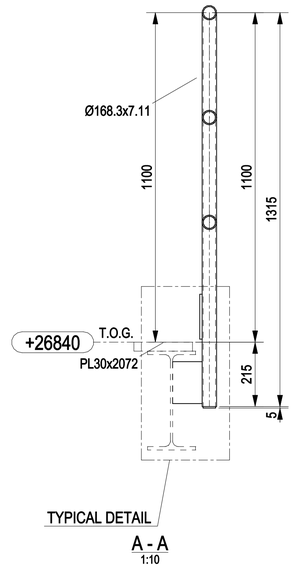


A - A
1:10

NOTES


1 – ALL DIMENSIONS AND ELEVATIONS ARE IN MILLIMETERS U.N.O.
2 – ALL ELEVATIONS ARE REFERED TO C.D.
3 – ALL HANDRAILS SHALL BE HOT DIP GALVANISED AND PAINTED

KEY PLAN

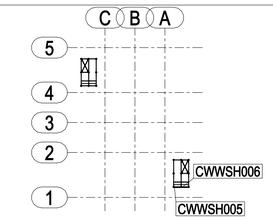


PLAN AT EL.+26810 TOS


HOLDS

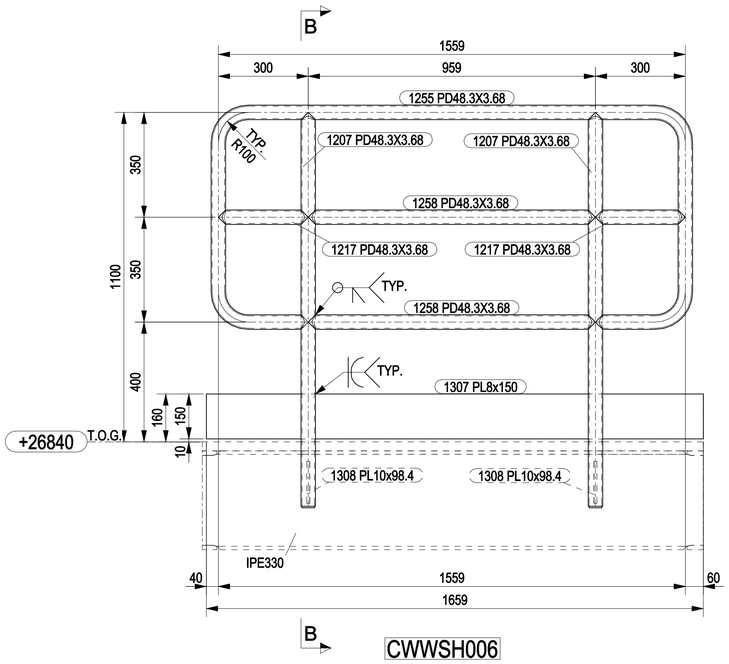

CWWSH006

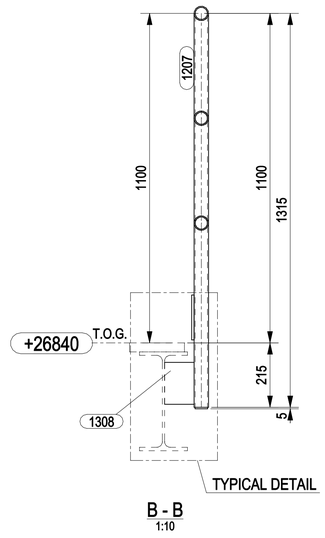

B - B
1:10

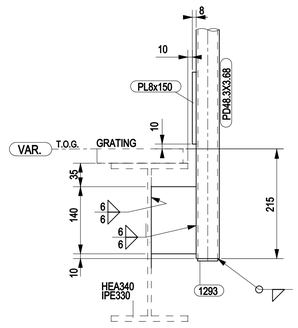

TYPICAL FIXED DETAIL
1:5

REFERENCE DRAWINGS

DWG No.	DESCRIPTION
123A90-DDL-ST-DD-90037	BASE LOAD POWER HUB (BLPH) - STANDARD DRAWING - HANDRAILS

REV.	DATE	DRN	CHKD	APPD	DESCRIPTION
0	22/04/2024	CM-TS	MR	DC	ISSUED FOR CONSTRUCTION

CROSSWIND

ROSETTI MARINO

TITLE :
BASE LOAD POWER HUB (BLPH)
TOP SIDES - WALKWAY SOUTH FIXED HANDRAILS PLAN AT EL. +26840 TOG
MARK CWWSH005 - CWWSH006

CONTRACT NO./TITLE CW-I-WP4-2023-05/HOLLANDSE KUST NOORD WIND PARK				SCALE 1:10
DRAWN CM-TS	CHECKED M.ROSSI	APPROVED D.CASADIO		DATE 22/04/2024
A1	DRAWING NO. 123A90-FDL-ST-DD-90525		SHEET 001	REV. 0