
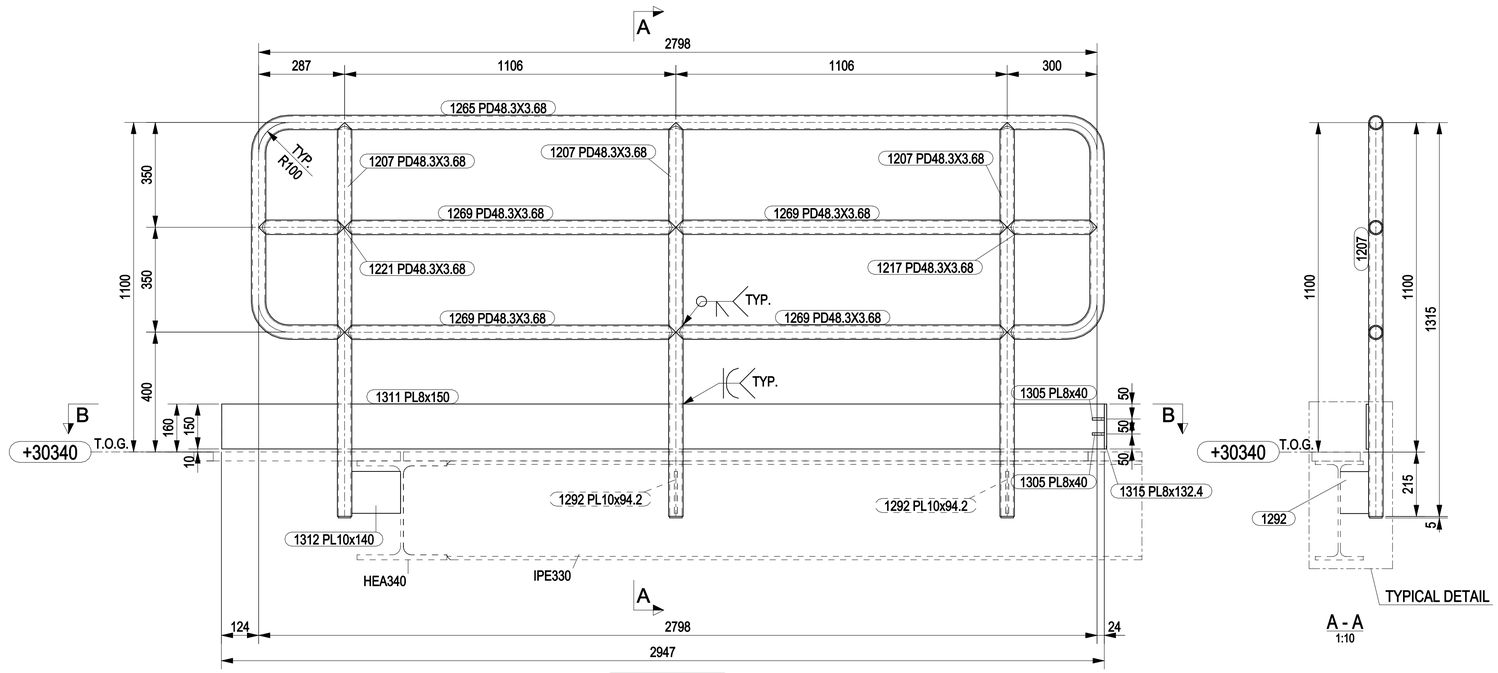



CWWSH002

A - A
1:10


MARK	POS.	Q.TY	DENOMINATION	LENGTH (mm)	MATERIAL GRADE	STR. CAT.	WEIGHT (Kg)	P. SURF. (m^2)	NOTES
CWWSH002	1207	3	PD48.3X3.68	1315	API 5L GR B	5	15.5	0.59	
CWWSH002	1217	1	PD48.3X3.68	300	API 5L GR B	5	1.1	0.04	
CWWSH002	1221	1	PD48.3X3.68	287	API 5L GR B	5	1.0	0.04	
CWWSH002	1265	1	PD48.3X3.68	4614	API 5L GR B	5	18.2	0.69	
CWWSH002	1269	4	PD48.3X3.68	1106	API 5L GR B	5	17.1	0.65	
CWWSH002	1292	2	PL10x94.2	140	S275JR	5	2.1	0.06	
CWWSH002	1293	3	PL5x42	42	S275JR	5	0.2	0.01	
CWWSH002	1305	2	PL8x40	40	S275JR	5	0.1	0.01	
CWWSH002	1311	1	PL8x150	2946	S275JR	5	27.7	0.93	
CWWSH002	1312	1	PL10x140	163	S275JR	5	1.8	0.05	
CWWSH002	1315	1	PL8x132.4	150	S275JR	5	1.2	0.04	
CWWSH008	1207	3	PD48.3X3.68	1315	API 5L GR B	5	15.5	0.59	
CWWSH008	1217	1	PD48.3X3.68	300	API 5L GR B	5	1.1	0.04	
CWWSH008	1260	1	PD48.3X3.68	5128	API 5L GR B	5	20.3	0.77	
CWWSH008	1262	4	PD48.3X3.68	1250	API 5L GR B	5	19.4	0.74	
CWWSH008	1263	1	PD48.3X3.68	400	API 5L GR B	5	1.5	0.06	
CWWSH008	1293	3	PL5x42	42	S275JR	5	0.2	0.01	
CWWSH008	1295	3	PL10x140	163	S275JR	5	5.4	0.16	
CWWSH008	1309	1	PL8x150	3265	S275JR	5	30.8	1.03	
						TOTALE	179.9	6.52	

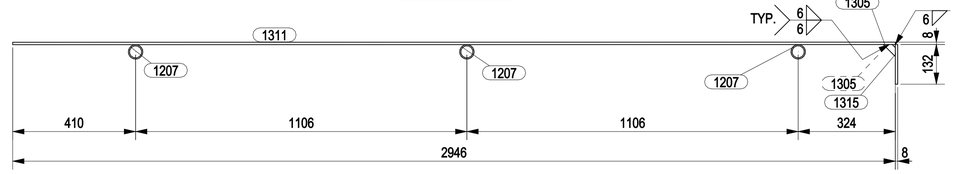


B - B
1:10

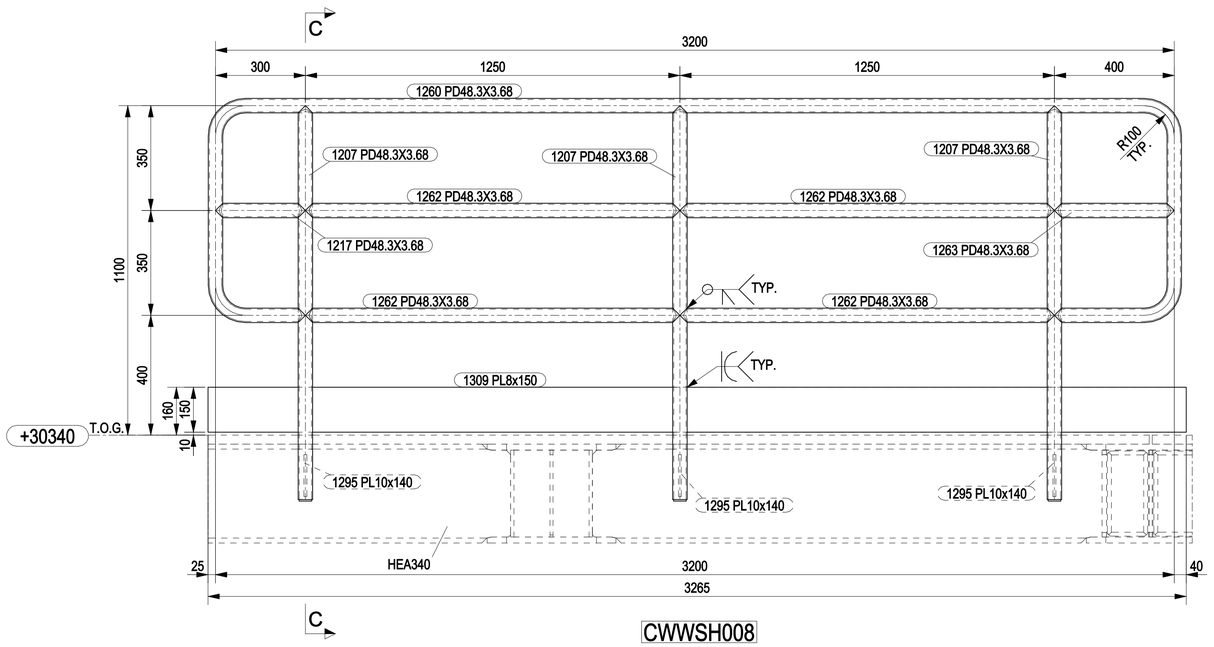

CWWSH008

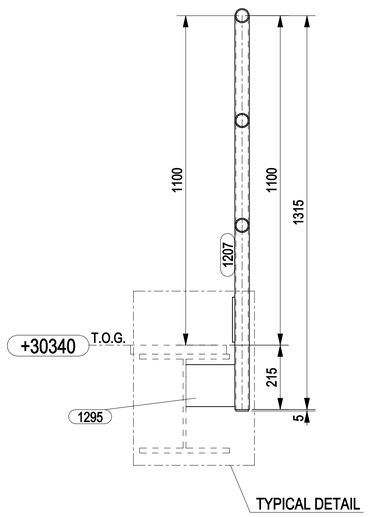

C - C
1:10

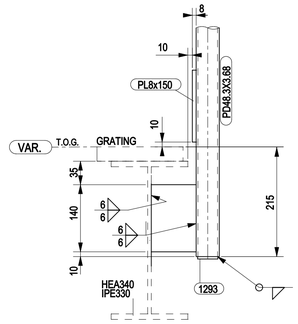


TYPICAL FIXED DETAIL
1:5

NOTES

1 – ALL DIMENSIONS AND ELEVATIONS ARE IN MILLIMETERS U.N.O.
2 – ALL ELEVATIONS ARE REFERED TO C.D.
3 – ALL HANDRAILS SHALL BE HOT DIP GALVANISED AND PAINTED

KEY PLAN

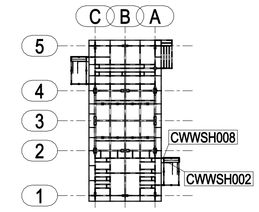

PLAN AT EL.+30310 TOS

HOLDS

REFERENCE DRAWINGS

DWG No.	DESCRIPTION
123A90-DDL-ST-DD-90037	BASE LOAD POWER HUB (BLPH) - STANDARD DRAWING - HANDRAILS

REV.	DATE	DRN	CHKD	APPD	DESCRIPTION
0	22/04/2024	CM–TS	MR	DC	ISSUED FOR CONSTRUCTION

CROSSWIND

ROSETTI MARINO

TITLE :
BASE LOAD POWER HUB (BLPH)
TOP SIDES – WALKWAY SOUTH FIXED HANDRAILS PLAN AT EL. +30340 TOG
MARK CWWSH002 – CWWSH008

CONTRACT NO./TITLE CW-I-WP4-2023-05/HOLLANDSE KUST NOORD WIND PARK				SCALE 1:10
DRAWN CM–TS	CHECKED M.ROSSI	APPROVED D.CASADIO		DATE 22/04/2024
A1	DRAWING NO. 123A90–FDL–ST–DD–90528		SHEET 001	REV. 0