


MARK	POS.	Q.TY	DENOMINATION	LENGTH (mm)	MATERIAL GRADE	STR. CAT.	WEIGHT (Kg)	P. SURF. (m^2)	NOTES
CWWSH009	1207	2	PD48.3X3.68	1315	API 5L GR B	5	10.3	0.39	
CWWSH009	1217	2	PD48.3X3.68	300	API 5L GR B	5	2.1	0.08	
CWWSH009	1280	2	PD48.3X3.68	1078	API 5L GR B	5	8.3	0.32	
CWWSH009	1290	1	PD48.3X3.68	3506	API 5L GR B	5	13.8	0.53	
CWWSH009	1293	2	PL5x42	42	S275JR	5	0.1	0.01	
CWWSH009	1295	2	PL10x140	163	S275JR	5	3.6	0.10	
CWWSH009	1310	1	PL8x150	978	S275JR	5	9.2	0.31	
CWWSH009	1316	1	PL8x150	758	S275JR	5	7.1	0.24	
						TOTALE	54.6	1.98	

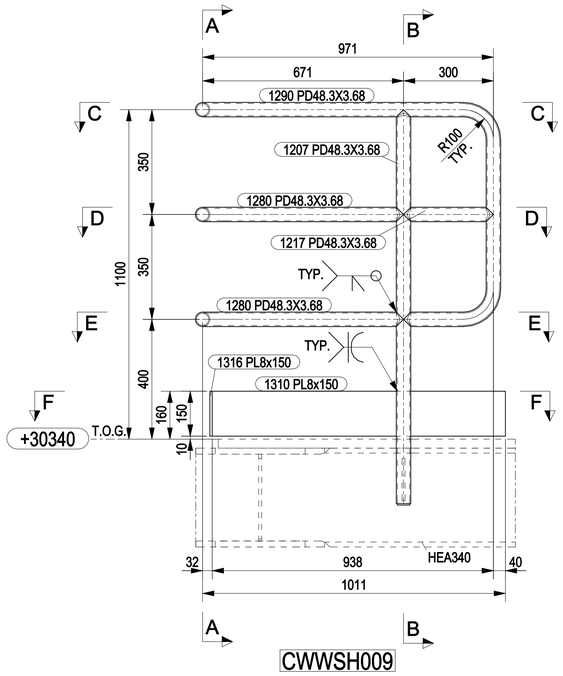


CWWSH009

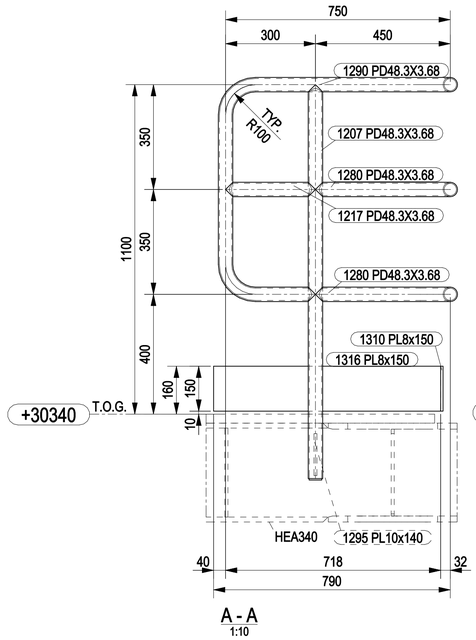


A - A
1:10

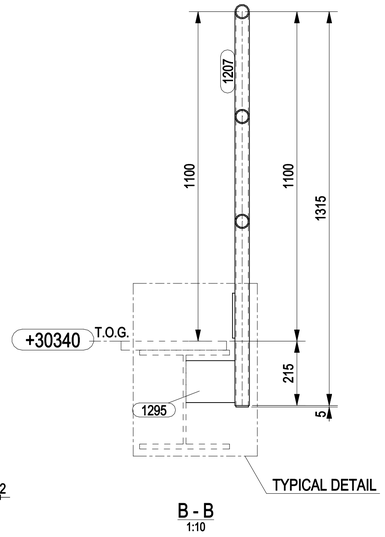


B - B
1:10

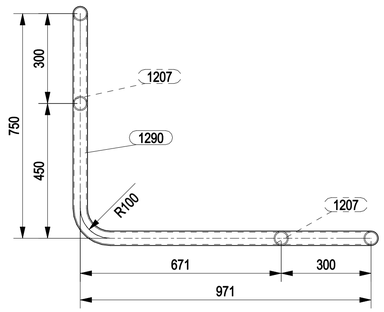


C - C
1:10

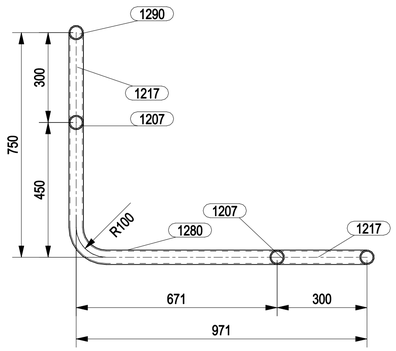


D - D
1:10

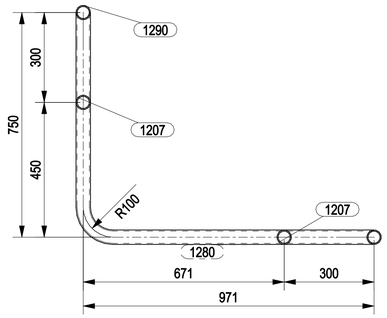

E - E
1:10

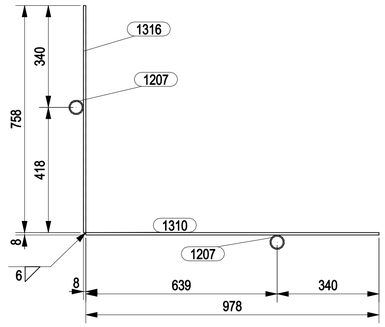

F - F
1:10

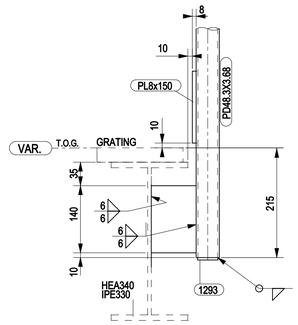


TYPICAL FIXED DETAIL
1:5

NOTES

1 – ALL DIMENSIONS AND ELEVATIONS ARE IN MILLIMETERS U.N.O.
2 – ALL ELEVATIONS ARE REFERED TO C.D.
3 – ALL HANDRAILS SHALL BE HOT DIP GALVANISED AND PAINTED

KEY PLAN

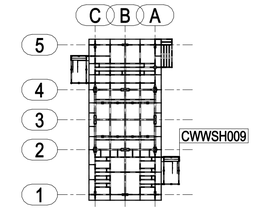

PLAN AT EL.+30310 TOS

HOLDS

REFERENCE DRAWINGS

DWG No.	DESCRIPTION
123A90-DDL-ST-DD-90037	BASE LOAD POWER HUB (BLPH) - STANDARD DRAWING - HANDRAILS

REV.	DATE	DRN	CHKD	APPD	DESCRIPTION
0	22/04/2024	CM-TS	MR	DC	ISSUED FOR CONSTRUCTION

CROSSWIND

ROSETTI MARINO

TITLE :
BASE LOAD POWER HUB (BLPH)
TOP SIDES – WALKWAY SOUTH FIXED HANDRAILS PLAN AT EL. +30340 TOG
MARK CWWSH009

CONTRACT NO./TITLE CW-I-WP4-2023-05/HOLLANDSE KUST NOORD WIND PARK			SCALE 1:10
DRAWN CM-TS	CHECKED M.ROSSI	APPROVED D.CASADIO	DATE 22/04/2024

A1	DRAWING NO. 123A90-FDL-ST-DD-90530	SHEET 001	REV. 0