

MARK	POS.	Q.TY	DENOMINATION	LENGTH (mm)	MATERIAL GRADE	STR. CAT.	WEIGHT (Kg)	P. SURF. (m^2)	NOTES
CWWSH016	1242	4	PD48.3X3.68	1081	API 5L GR B	5	16.5	0.63	
CWWSH016	1243	1	PD48.3X3.68	391	API 5L GR B	5	1.4	0.05	
CWWSH016	1245	1	PD48.3X3.68	393	API 5L GR B	5	1.4	0.05	
CWWSH016	1270	1	PD48.3X3.68	7448	API 5L GR B	5	29.5	1.12	
CWWSH016	1271	2	PD48.3X3.68	1631	API 5L GR B	5	12.6	0.48	
CWWSH016	1272	2	PD48.3X3.68	1634	API 5L GR B	5	12.7	0.48	
CWWSH016	1273	2	PD48.3X3.68	1633	API 5L GR B	5	12.6	0.48	
CWWSH016	1313	1	PL8x150	5590	S275JR	5	51.9	1.74	
						TOTALE	138.6	5.05	

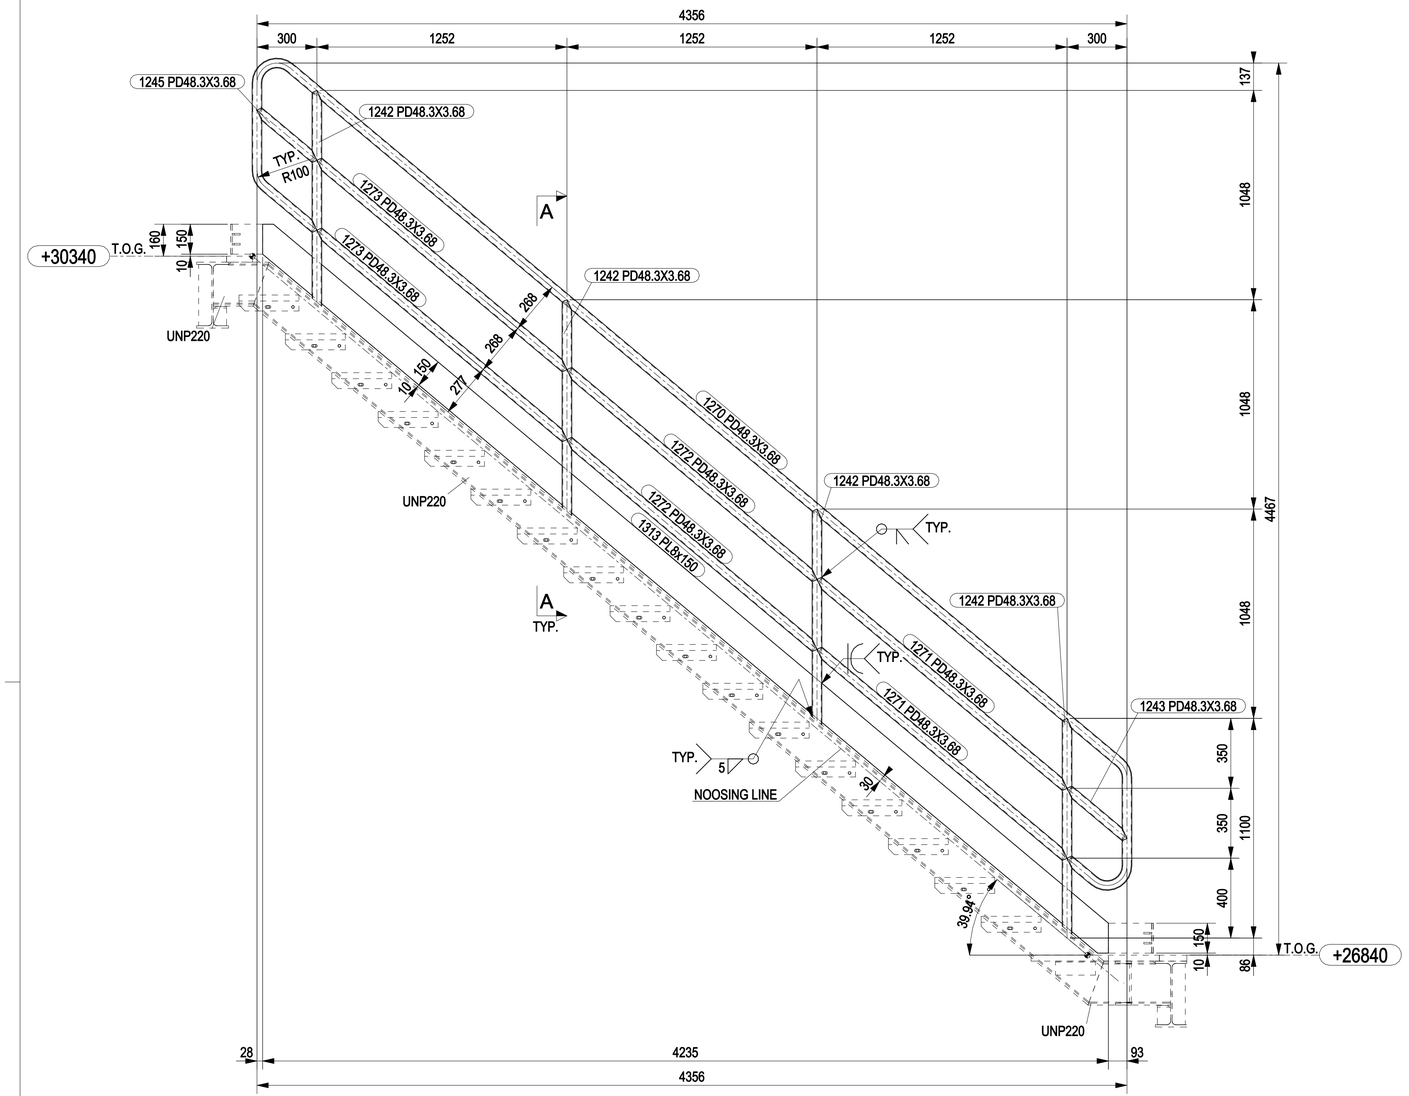

CWWSH016

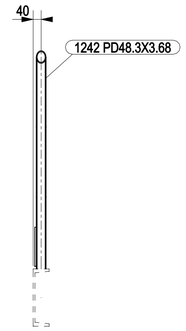


A - A
1:15

NOTES

1 – ALL DIMENSIONS AND ELEVATIONS ARE IN MILLIMETERS U.N.O.
2 – ALL ELEVATIONS ARE REFERED TO C.D.
3 – ALL HANDRAILS SHALL BE HOT DIP GALVANISED AND PAINTED

KEY PLAN

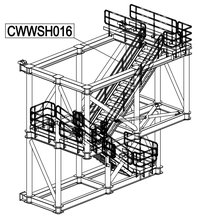

ISOMETRIC VIEW WALWKAY SOUTH

HOLDS

REFERENCE DRAWINGS

DWG No.	DESCRIPTION
123A90-DDL-ST-DD-90037	BASE LOAD POWER HUB (BLPH) - STANDARD DRAWING - HANDRAILS

REV.	DATE	DRN	CHKD	APPD	DESCRIPTION
0	22/04/2024	CM-TS	MR	DC	ISSUED FOR CONSTRUCTION

CROSSWIND

ROSETTI MARINO

TITLE :
BASE LOAD POWER HUB (BLPH)
TOP SIDES – WALKWAY SOUTH FIXED HANDRAILS STAIRS
MARK CWWSH016

CONTRACT NO./TITLE CW-I-WP4-2023-05/HOLLANDSE KUST NOORD WIND PARK			SCALE 1:15
DRAWN CM-TS	CHECKED M.ROSSI	APPROVED D.CASADIO	DATE 22/04/2024
A1	DRAWING NO. 123A90-FDL-ST-DD-90534	SHEET 001	REV. 0