
MARKS	DRAWING NUMBER	NOTES
CWWNH001	123A90-FDL-ST-DD-90509	
CWWNH002	123A90-FDL-ST-DD-90515	
CWWNH003	123A90-FDL-ST-DD-90511	
CWWNH004	123A90-FDL-ST-DD-90517	
CWWNH005	123A90-FDL-ST-DD-90512	
CWWNH006	123A90-FDL-ST-DD-90512	
CWWNH007	123A90-FDL-ST-DD-90509	
CWWNH008	123A90-FDL-ST-DD-90515	
CWWNH009	123A90-FDL-ST-DD-90516	
CWWNH010	123A90-FDL-ST-DD-90513	
CWWNH011	123A90-FDL-ST-DD-90514	
CWWNH012	123A90-FDL-ST-DD-90510	
CWWNH013	123A90-FDL-ST-DD-90518	
CWWNH014	123A90-FDL-ST-DD-90519	
CWWNH015	123A90-FDL-ST-DD-90520	
CWWNH016	123A90-FDL-ST-DD-90521	
CWWSH001	123A90-FDL-ST-DD-90522	
CWWSH002	123A90-FDL-ST-DD-90528	
CWWSH003	123A90-FDL-ST-DD-90524	
CWWSH004	123A90-FDL-ST-DD-90529	
CWWSH005	123A90-FDL-ST-DD-90525	
CWWSH006	123A90-FDL-ST-DD-90525	
CWWSH007	123A90-FDL-ST-DD-90522	
CWWSH008	123A90-FDL-ST-DD-90528	
CWWSH009	123A90-FDL-ST-DD-90530	
CWWSH010	123A90-FDL-ST-DD-90526	
CWWSH011	123A90-FDL-ST-DD-90527	
CWWSH012	123A90-FDL-ST-DD-90523	
CWWSH013	123A90-FDL-ST-DD-90531	
CWWSH014	123A90-FDL-ST-DD-90532	
CWWSH015	123A90-FDL-ST-DD-90533	
CWWSH016	123A90-FDL-ST-DD-90534	

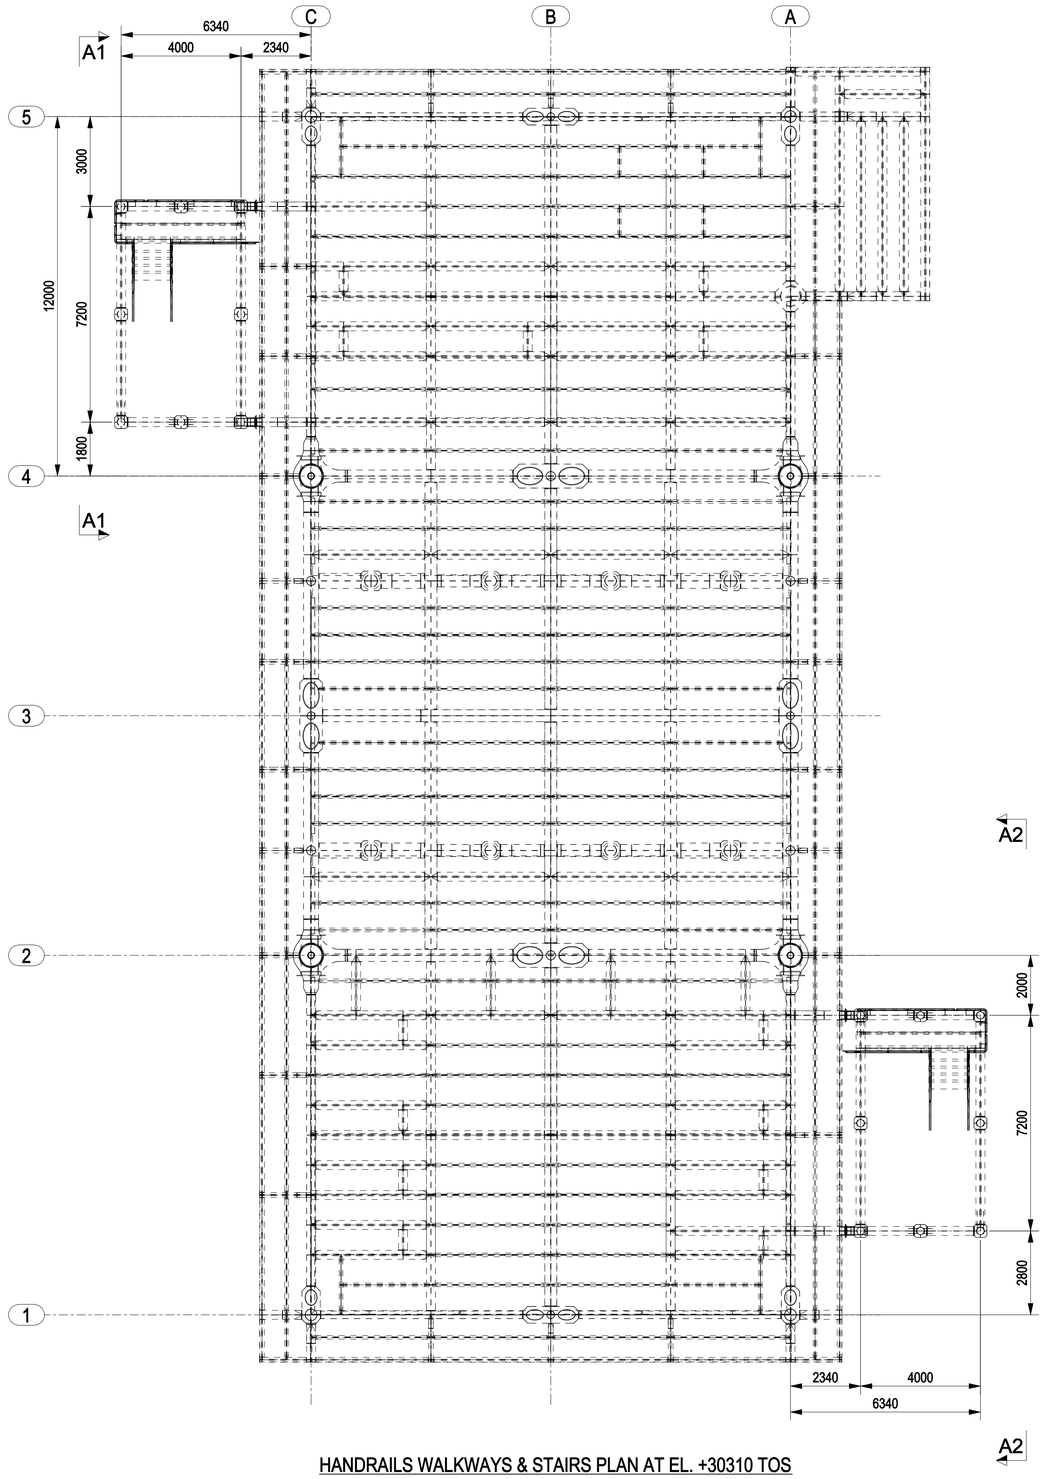


HANDRAILS WALKWAYS & STAIRS PLAN AT EL. +30310 TOS

NOTES

1 – ALL DIMENSIONS AND ELEVATIONS ARE IN MILLIMETERS U.N.O.
2 – ALL ELEVATIONS ARE REFERED TO C.D.
3 – FOR SECTION A1–A1 WALKWAY NORTH SEE DWG 123A90–FDL–ST–DD–90536
4 – FOR SECTION A2–A2 WALKWAY SOUTH SEE DWG 123A90–FDL–ST–DD–90544

KEY PLAN

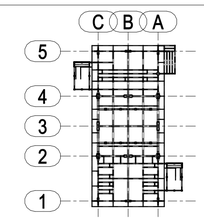

PLAN AT EL.+30310 TOS

HOLDS

REFERENCE DRAWINGS

DWG No.	DESCRIPTION
123A90-DDL-ST-DD-90063	TOPSIDE-WALKWAYS & STAIRS - ASSEMBLY

REV.	DATE	DRN	CHKD	APPD	DESCRIPTION
0	26/04/2024	CM–TS	MR	DC	ISSUED FOR CONSTRUCTION

CROSSWIND

ROSETTI MARINO

TITLE :
BASE LOAD POWER HUB (BLPH)
TOP SIDES – HANDRAILS WALKWAYS & STAIRS NORTH & SOUTH
ASSEMBLY

CONTRACT NO./TITLE CW–I–WP4–2023–05/HOLLANDSE KUST NOORD WIND PARK			SCALE 1:100
DRAWN CM–TS	CHECKED M.ROSSI	APPROVED D.CASADIO	DATE 26/04/2024

	DRAWING NO.	SHEET	REV.
A1	123A90–FDL–ST–DD–90535	001	0