
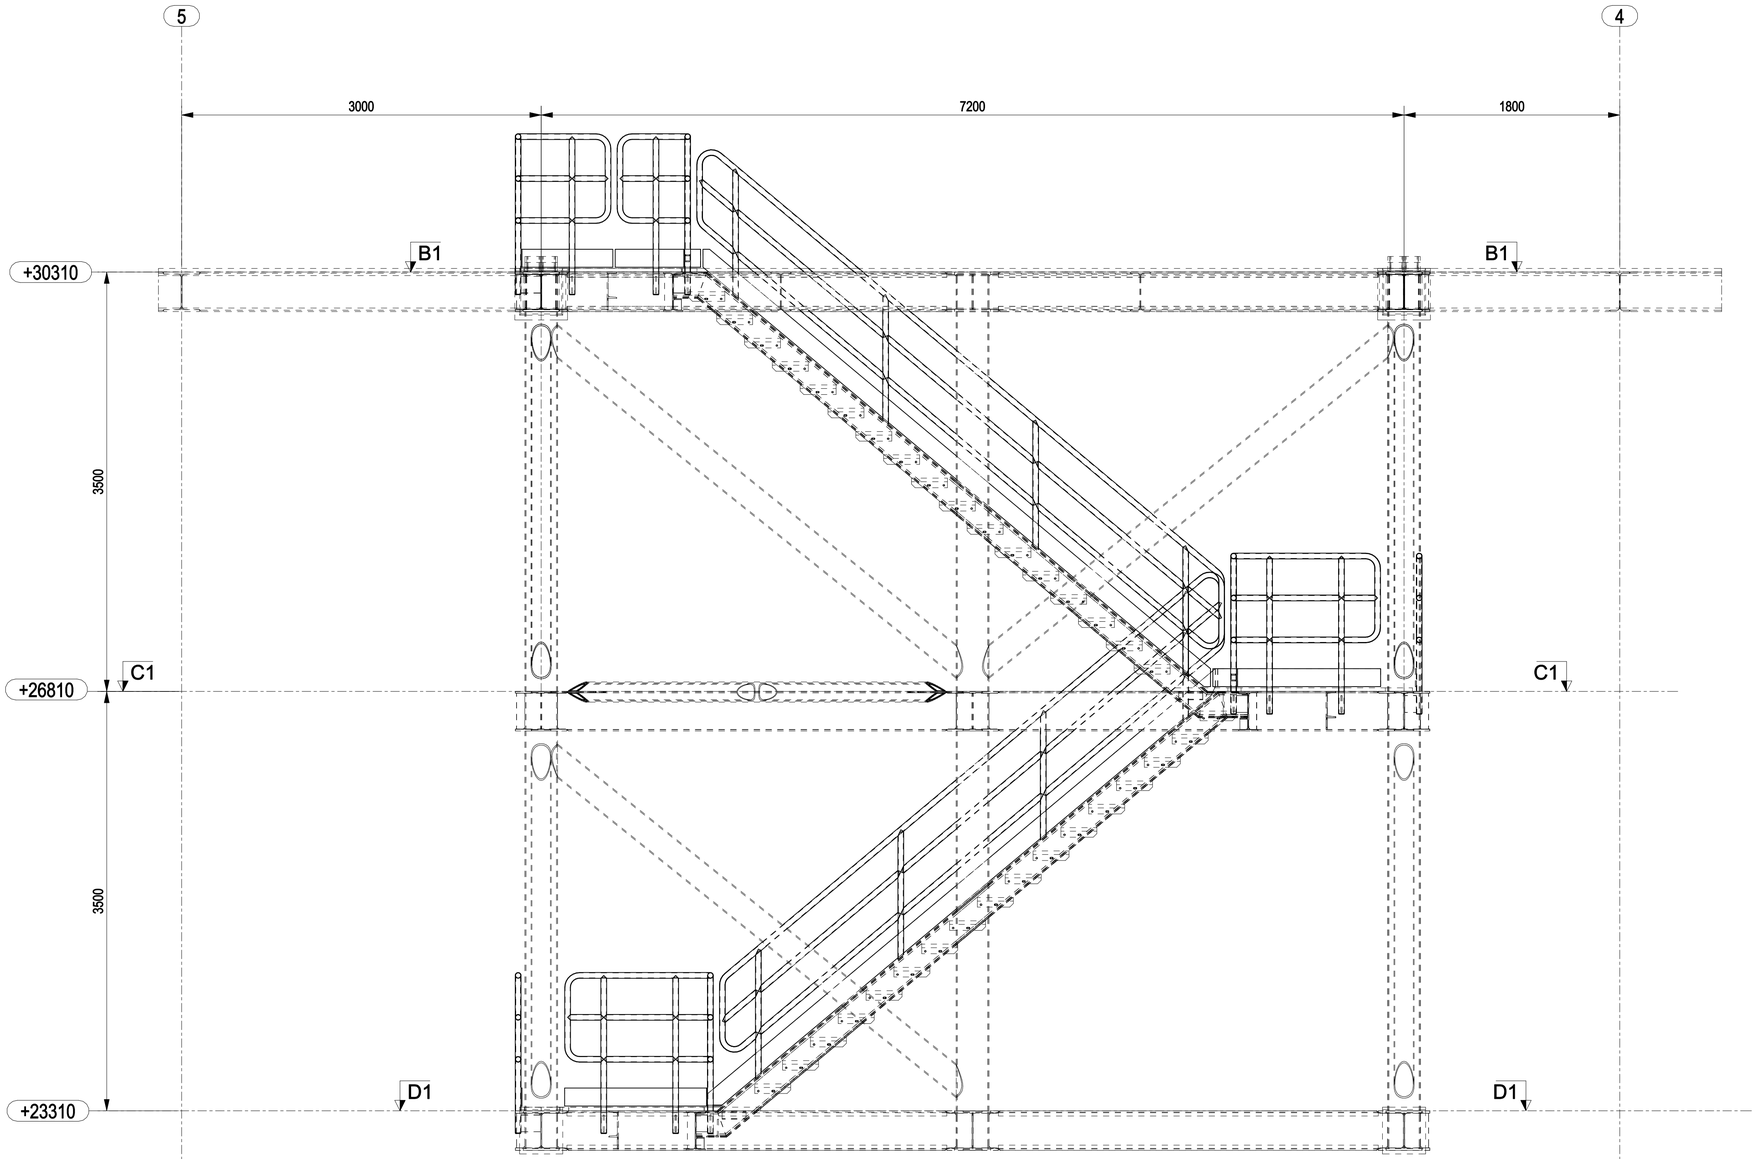


A1 - A1
1:25

NOTES

1 – ALL DIMENSIONS AND ELEVATIONS ARE IN MILLIMETERS U.N.O.
2 – ALL ELEVATIONS ARE REFERED TO C.D.
3 – FOR PLAN VIEW SEE DWG 123A90-FDL-ST-DD-90535
4 – FOR SECTION B1-B1 SEE DWG 123A90-FDL-ST-DD-90537
5 – FOR SECTION C1-C1 SEE DWG 123A90-FDL-ST-DD-90540
6 – FOR SECTION D1-D1 SEE DWG 123A90-FDL-ST-DD-90543

KEY PLAN

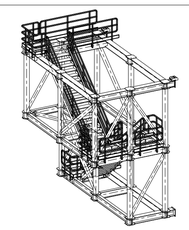

ISOMETRIC VIEW WALWKAY NORD

HOLDS

REFERENCE DRAWINGS

DWG No.	DESCRIPTION
123A90-DDL-ST-DD-90063	TOPSIDE-WALKWAYS & STAIRS - ASSEMBLY

REV.	DATE	DRN	CHKD	APPD	DESCRIPTION
0	26/04/2024	CM-TS	MR	DC	ISSUED FOR CONSTRUCTION

CROSSWIND

ROSETTI MARINO

TITLE :
BASE LOAD POWER HUB (BLPH)
TOP SIDES – HANDRAILS WALKWAYS & STAIRS NORTH
ASSEMBLY

CONTRACT NO./TITLE CW-I-WP4-2023-05/HOLLANDSE KUST NOORD WIND PARK			SCALE 1:100
DRAWN CM-TS	CHECKED M.ROSSI	APPROVED D.CASADIO	DATE 26/04/2024

A1	DRAWING NO. 123A90-FDL-ST-DD-90536	SHEET 001	REV. 0