
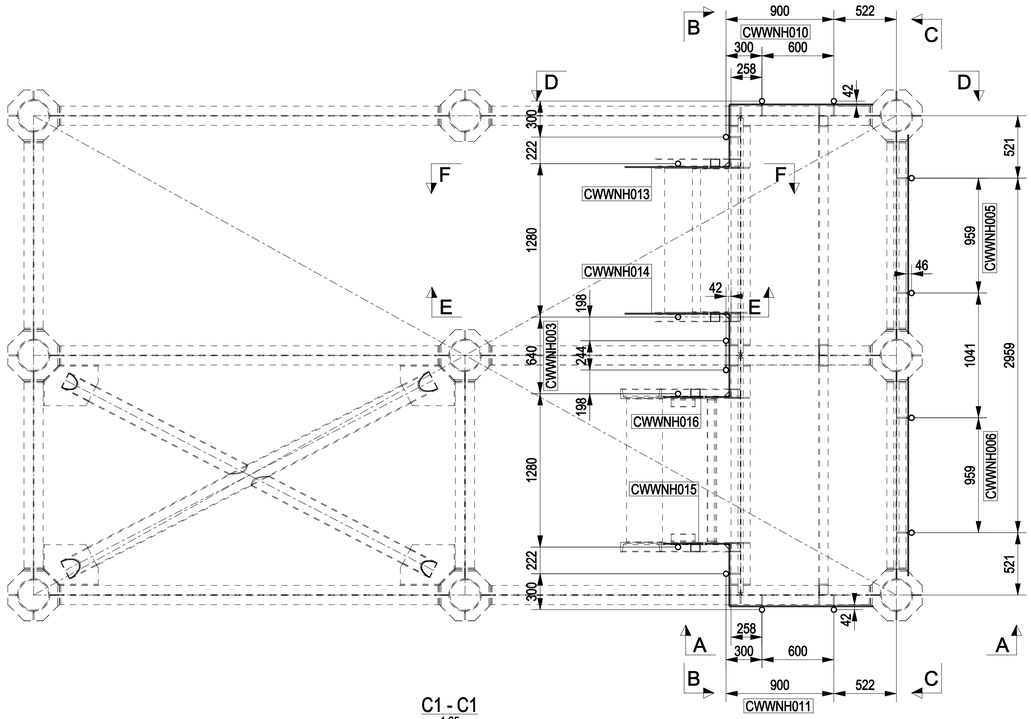



C1 - C1
1:25
PLAN VIEW AT +26810

## NOTES

1 – ALL DIMENSIONS AND ELEVATIONS ARE IN MILLIMETERS U.N.O.
2 – ALL ELEVATIONS ARE REFERED TO C.D.
3 – FOR PLAN VIEW SEE DWG 123A90-FDL-ST-DD-90536
4 – FOR SECTIONS A-A TO D-D SEE DWG 123A90-FDL-ST-DD-90541
5 – FOR SECTIONS E-E & F-F SEE DWG 123A90-FDL-ST-DD-90542

KEY PLAN

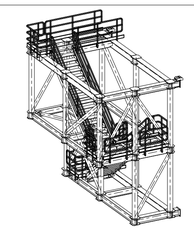

ISOMETRIC VIEW WALWKAY NORD

HOLDS

## REFERENCE DRAWINGS

| DWG No. | DESCRIPTION |
|---|---|
| 123A90-DDL-ST-DD-90063 | TOPSIDE-WALKWAYS & STAIRS - ASSEMBLY |

| REV. | DATE | DRN | CHKD | APPD | DESCRIPTION |
|---|---|---|---|---|---|
| 0 | 26/04/2024 | CM-TS | MR | DC | ISSUED FOR CONSTRUCTION |

CROSSWIND

ROSETTI MARINO

TITLE :
BASE LOAD POWER HUB (BLPH)
TOP SIDES – HANDRAILS WALKWAYS & STAIRS NORTH
ASSEMBLY

| CONTRACT NO./TITLE CW-I-WP4-2023-05/HOLLANDSE KUST NOORD WIND PARK | | | SCALE 1:100 |
|---|---|---|---|
| DRAWN CM-TS | CHECKED M.ROSSI | APPROVED D.CASADIO | DATE 26/04/2024 |
| A1 | DRAWING NO. 123A90-FDL-ST-DD-90540 | SHEET 001 | REV. 0 |