
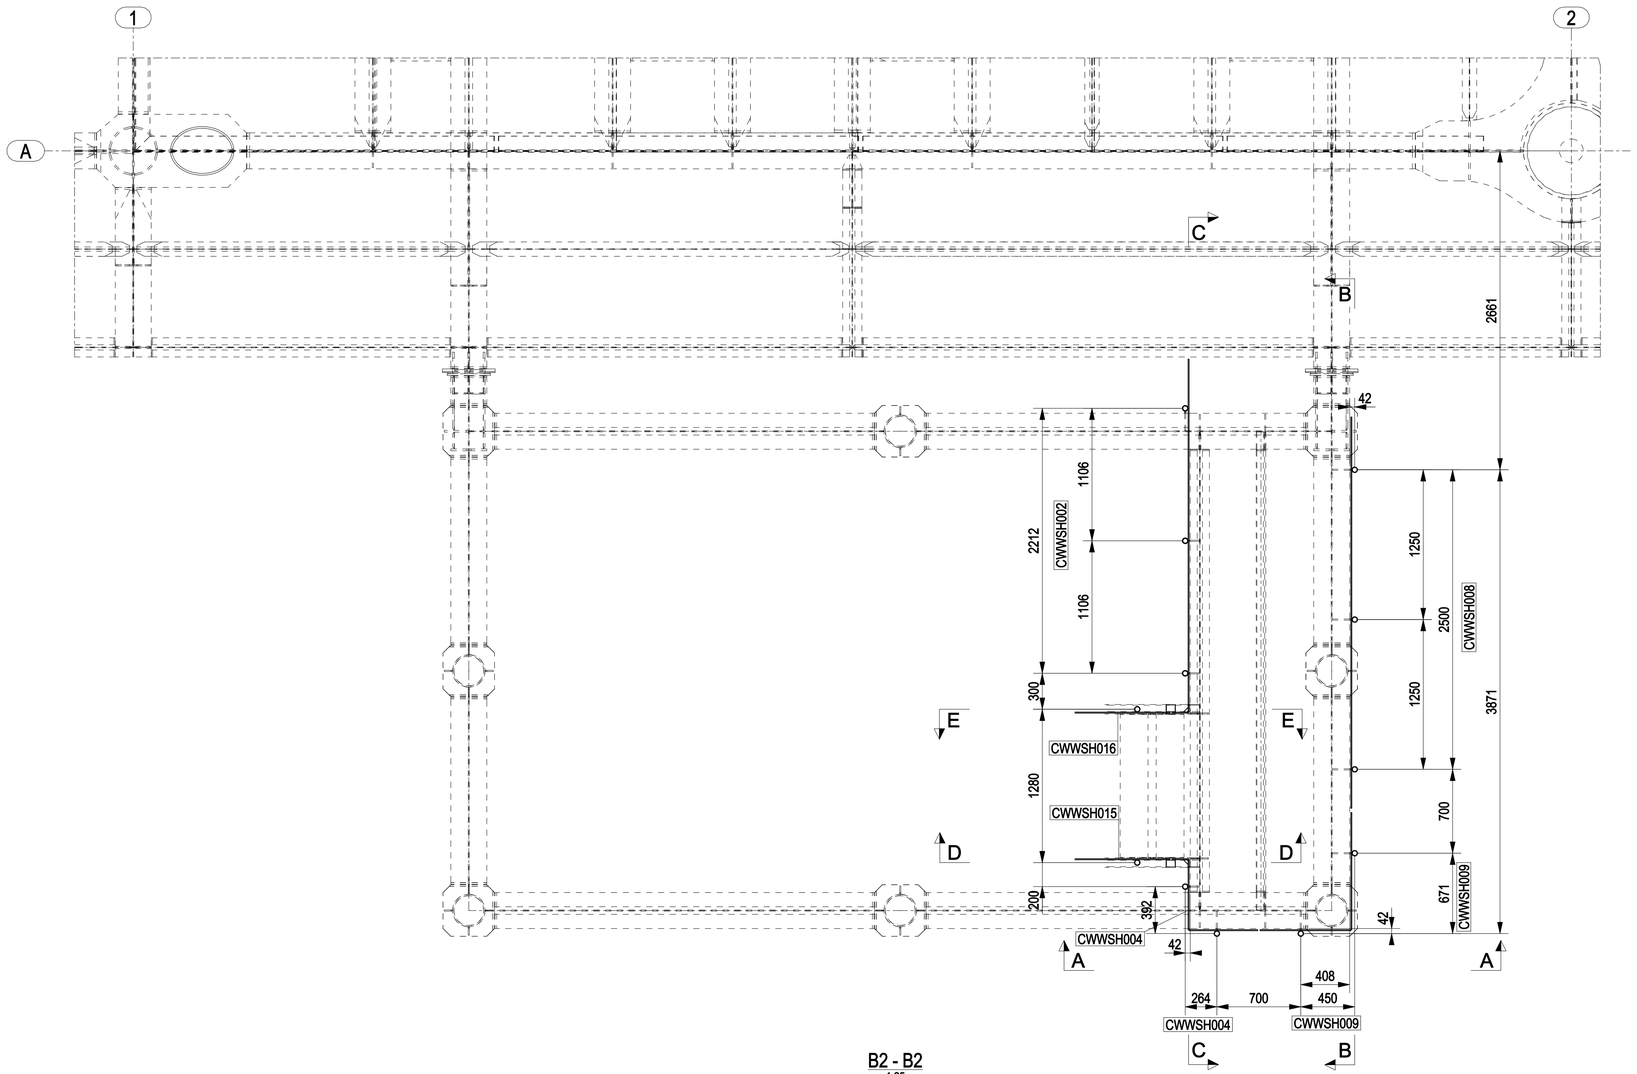


B2 - B2
1:25
PLAN VIEW AT +30310

NOTES

1 – ALL DIMENSIONS AND ELEVATIONS ARE IN MILLIMETERS U.N.O.
2 – ALL ELEVATIONS ARE REFERED TO C.D.
3 – FOR PLAN VIEW SEE DWG 123A90-FDL-ST-DD-90544
4 – FOR SECTIONS A-A TO C-C SEE DWG 123A90-FDL-ST-DD-90546
5 – FOR SECTIONS D-D & E-E SEE DWG 123A90-FDL-ST-DD-90547

KEY PLAN

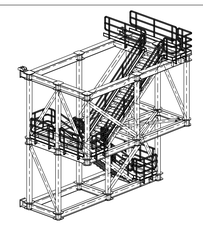

ISOMETRIC VIEW WALWKAY SUD

HOLDS

REFERENCE DRAWINGS

DWG No.	DESCRIPTION
123A90-DDL-ST-DD-90063	TOPSIDE-WALKWAYS & STAIRS - ASSEMBLY

REV.	DATE	DRN	CHKD	APPD	DESCRIPTION
0	26/04/2024	CM-TS	MR	DC	ISSUED FOR CONSTRUCTION

CROSSWIND

ROSETTI MARINO

TITLE :
BASE LOAD POWER HUB (BLPH)
TOP SIDES – HANDRAILS WALKWAYS & STAIRS SOUTH
ASSEMBLY

CONTRACT NO./TITLE CW-I-WP4-2023-05/HOLLANDSE KUST NOORD WIND PARK			SCALE 1:100
DRAWN CM-TS	CHECKED M.ROSSI	APPROVED D.CASADIO	DATE 26/04/2024

	DRAWING NO.	SHEET	REV.
A1	123A90-FDL-ST-DD-90545	001	0