
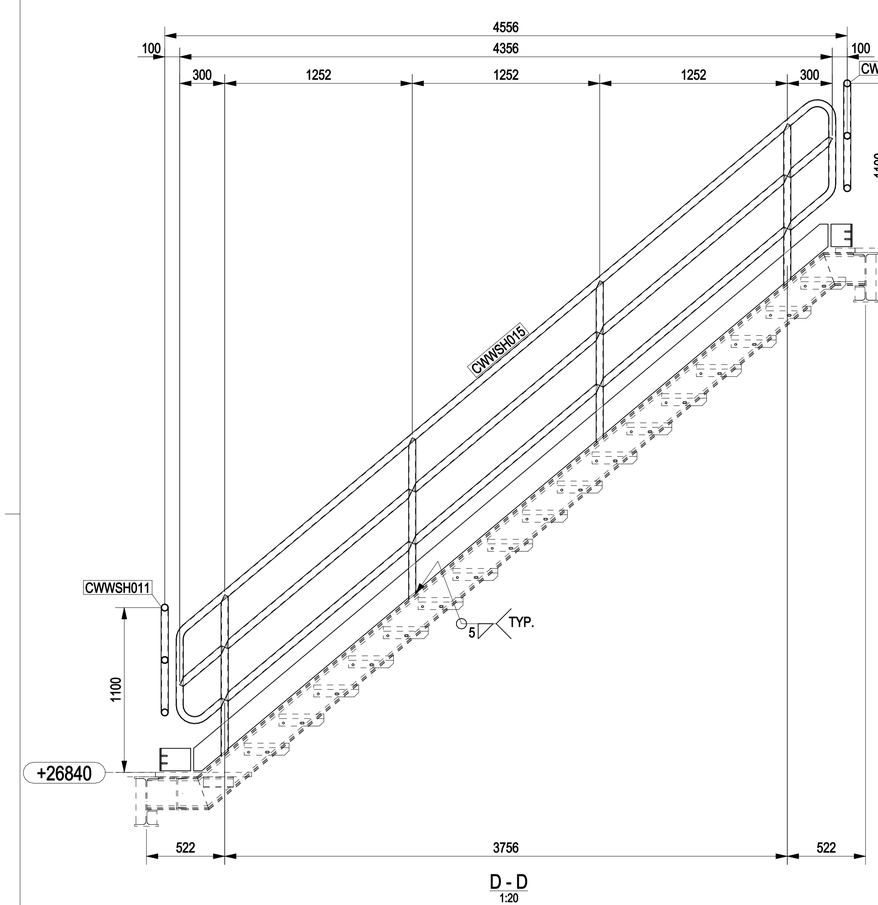


D - D
1:20

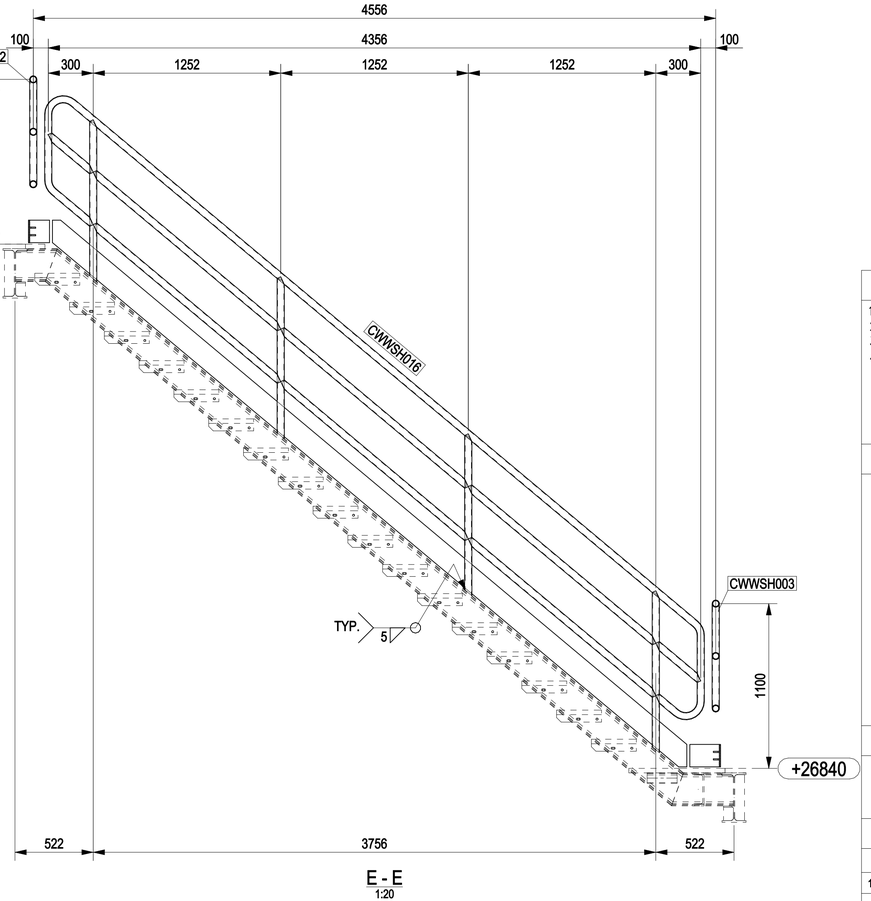


E - E
1:20

NOTES

1 – ALL DIMENSIONS AND ELEVATIONS ARE IN MILLIMETERS U.N.O.
2 – ALL ELEVATIONS ARE REFERED TO C.D.
3 – FOR MARKS LIST SEE DWG 123A90-FDL-ST-DD-90535
4 – FOR PLAN VIEW SEE DWG 123A90-FDL-ST-DD-90545

KEY PLAN

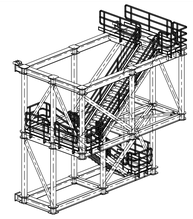

ISOMETRIC VIEW WALWKAY SUD

HOLDS

REFERENCE DRAWINGS

DWG No.	DESCRIPTION
123A90-DDL-ST-DD-90063	TOPSIDE-WALKWAYS & STAIRS - ASSEMBLY

REV.	DATE	DRN	CHKD	APPD	DESCRIPTION
0	26/04/2024	CM-TS	MR	DC	ISSUED FOR CONSTRUCTION

CROSSWIND

ROSETTI MARINO

TITLE :
BASE LOAD POWER HUB (BLPH)
TOP SIDES – HANDRAILS WALKWAYS & STAIRS SOUTH
ASSEMBLY

CONTRACT NO./TITLE CW-I-WP4-2023-05/HOLLANDSE KUST NOORD WIND PARK			SCALE 1:100
DRAWN CM-TS	CHECKED M.ROSSI	APPROVED D.CASADIO	DATE 26/04/2024
A1	DRAWING NO. 123A90-FDL-ST-DD-90547	SHEET 001	REV. 0