

| MARK | POS. | Q.TY | DENOMINATION | LENGTH (mm) | MATERIAL GRADE | STR. CAT. | WEIGHT (Kg) | P. SURF. (m^2) | NOTES |
|---|---|---|---|---|---|---|---|---|---|
| CWUTB183 | 1424 | 1 | IPE240 | 994 | S355J2 | 4 | 26.6 | 0.92 | |
| CWUTB184 | 1423 | 1 | IPE240 | 987 | S355J2 | 4 | 26.1 | 0.91 | |
| | | | | | | TOTALE | 52.7 | 1.83 | |

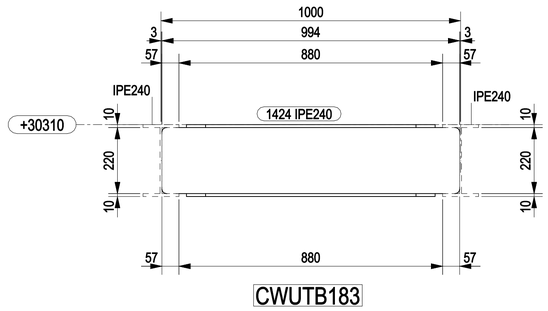


CWUTB183

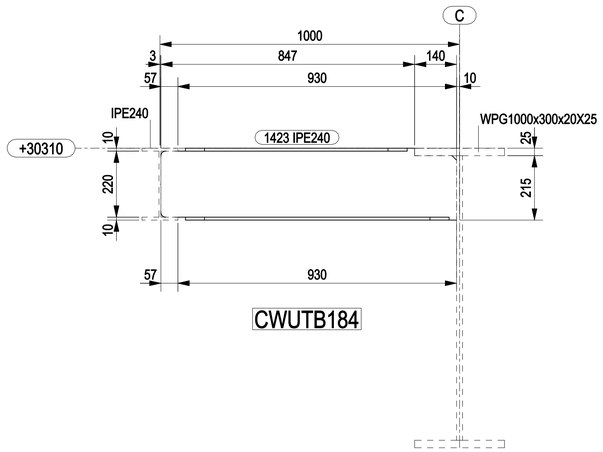



CWUTB184

## NOTES

1 – ALL DIMENSIONS AND ELEVATIONS ARE IN MILLIMETERS U.N.O.
2 – ALL ELEVATIONS ARE REFERED TO C.D.

## KEY PLAN

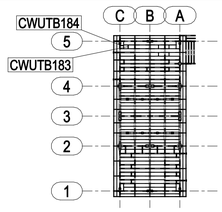


PLAN AT EL.+30310 TOS

## HOLDS

## REFERENCE DRAWINGS

| DWG No. | DESCRIPTION |
|---|---|
| 123A90-DDL-ST-DD-90105 | TOPSIDE-SECONDARY STEEL PLAN AT EL.+30310 TOS |

| REV. | DATE | DRN | CHKD | APPD | DESCRIPTION |
|---|---|---|---|---|---|
| 0 | 26/04/2024 | CM-TS | MR | DC | ISSUED FOR CONSTRUCTION |

CROSSWIND

ROSETTI MARINO

TITLE :
BASE LOAD POWER HUB (BLPH)
TOP SIDES – TERTIARY PLAN AT EL. +30310 TOS
MARK CWUTB183 – CWUTB184

| CONTRACT NO./TITLE CW-I-WP4-2023-05/HOLLANDSE KUST NOORD WIND PARK | | | SCALE 1:10 |
|---|---|---|---|
| DRAWN CM-TS | CHECKED M.ROSSI | APPROVED D.CASADIO | DATE 26/04/2024 |

| A1 | DRAWING NO. 123A90-FDL-ST-DD-90552 | SHEET 001 | REV. 0 |
|---|---|---|---|