


MARK	POS.	Q.TY	DENOMINATION	LENGTH (mm)	MATERIAL GRADE	STR. CAT.	WEIGHT (Kg)	P. SURF. (m^2)	NOTES
CWTPW001	1319	1	IPE330	1554	S355J2	4	71.1	1.95	
CWTPW002	1319	1	IPE330	1554	S355J2	4	71.1	1.95	
CWTPW051	1353	1	UNP220	1793	S355J2	4	51.4	1.29	
CWTPW052	1353	1	UNP220	1793	S355J2	4	51.4	1.29	
CWTPW053	1353	1	UNP220	1793	S355J2	4	51.4	1.29	
CWTPW054	1353	1	UNP220	1793	S355J2	4	51.4	1.29	
CWTPW054	1383	2	PL8x61	200	S355J2	4	1.5	0.06	
						TOTALE	349.5	9.10	

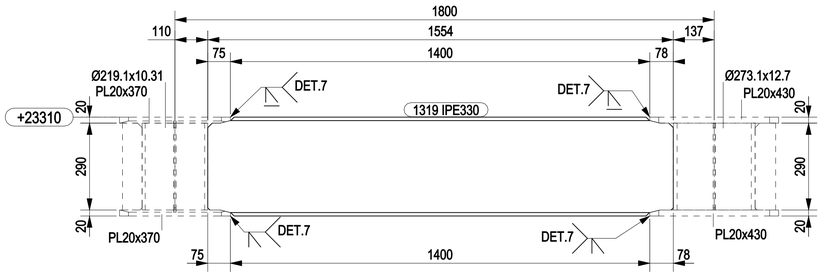


CWTPW001 CWTPW002

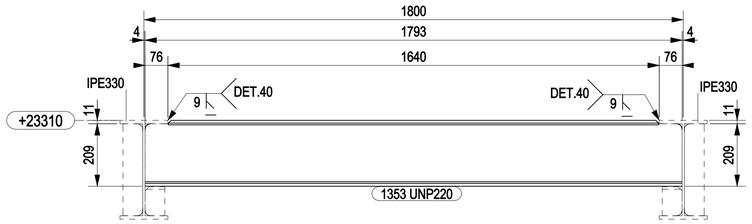


CWTPW051 CWTPW052 CWTPW053

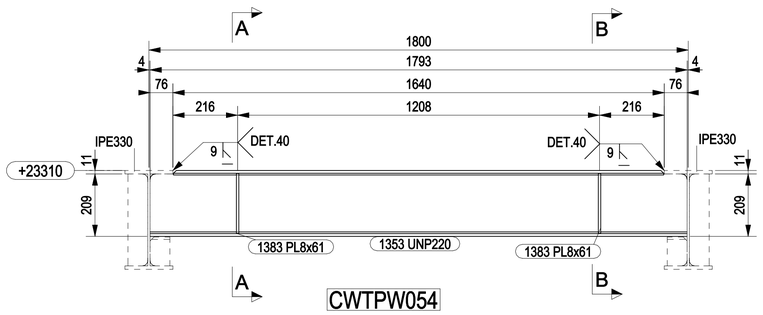


CWTPW054

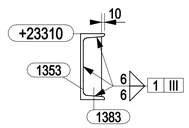


A - A
1:10

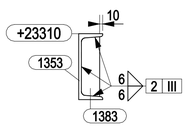

B - B
1:10

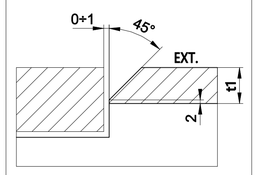

DETAIL 40

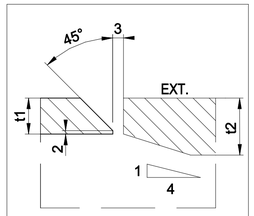


DETAIL 7

NOTES

1 – ALL DIMENSIONS AND ELEVATIONS ARE IN MILLIMETERS U.N.O.
2 – ALL ELEVATIONS ARE REFERED TO C.D.

KEY PLAN

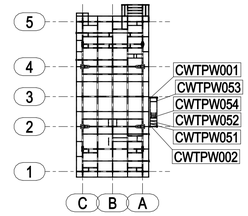

PLAN AT EL.+23310 TOS

HOLDS

REFERENCE DRAWINGS

DWG No.	DESCRIPTION
123A90-DDL-ST-DD-90091	TOPSIDE-WALKWAYS & STAIRS - SECTIONS - SHEET 1
123A90-DDL-ST-DD-90092	TOPSIDE-WALKWAYS & STAIRS - PLANS
123A90-DDL-ST-DD-90093	TOPSIDE-WALKWAYS & STAIRS - SECTIONS - SHEET 2

REV.	DATE	DRN	CHKD	APPD	DESCRIPTION
0	30/04/2024	CM-TS	MR	DC	ISSUED FOR CONSTRUCTION

CROSSWIND

ROSETTI MARINO

TITLE :
BASE LOAD POWER HUB (BLPH)
TP – WALKWAYS & STAIRS BEAMS AT EL. +23310 TOS
MARK CWTPW001 – CWTPW002 – CWWTPW51 TO CWTPW054

CONTRACT NO./TITLE CW-I-WP4-2023-05/HOLLANDSE KUST NOORD WIND PARK | SCALE 1:10

DRAWN CM-TS | CHECKED M.ROSSI | APPROVED D.CASADIO | DATE 30/04/2024

A1 | DRAWING NO. 123A90-FDL-ST-DD-90553 | SHEET 001 | REV. 0