


MARK	POS.	Q.TY	DENOMINATION	LENGTH (mm)	MATERIAL GRADE	STR. CAT.	WEIGHT (Kg)	P. SURF. (m^2)	NOTES
CWTPW007	1323	1	IPE330	7427	S355J2	4	343.7	9.31	
CWTPW007	1382	4	PL10x66.2	307	S355J2	4	6.3	0.19	
CWTPW007	1419	4	PL10x66.2	97	S355J2	4	1.9	0.06	
CWTPW012	1327	1	IPE330	7481	S355J2	4	346.4	9.38	
CWTPW012	1382	4	PL10x66.2	307	S355J2	4	6.3	0.19	
CWTPW012	1420	4	PL10x66.2	97	S355J2	4	1.9	0.06	
						TOTALE	706.6	19.20	

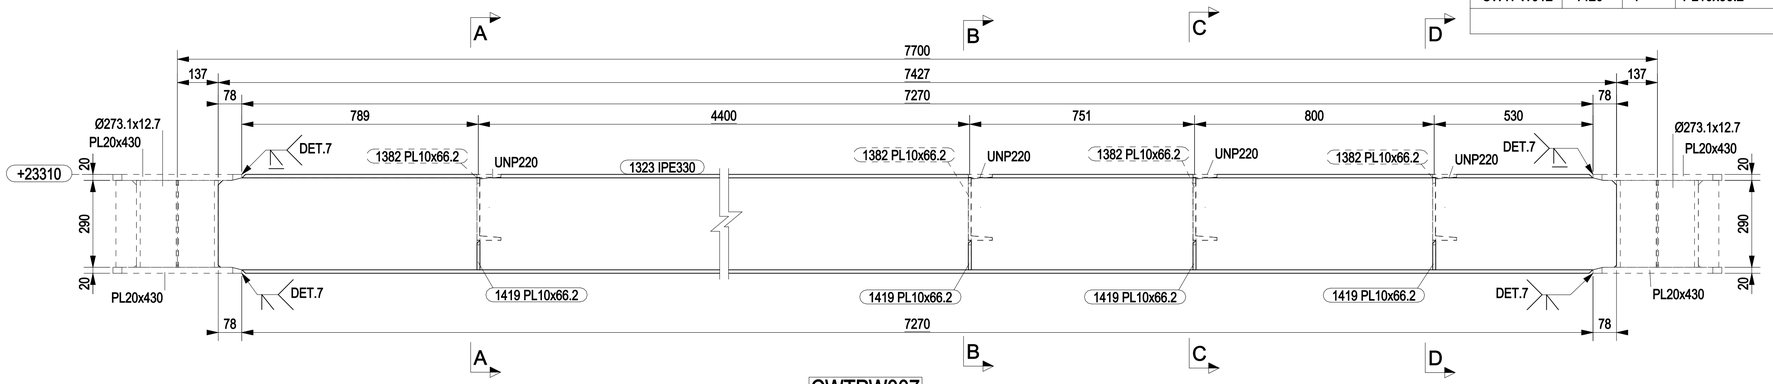



CWTPW007

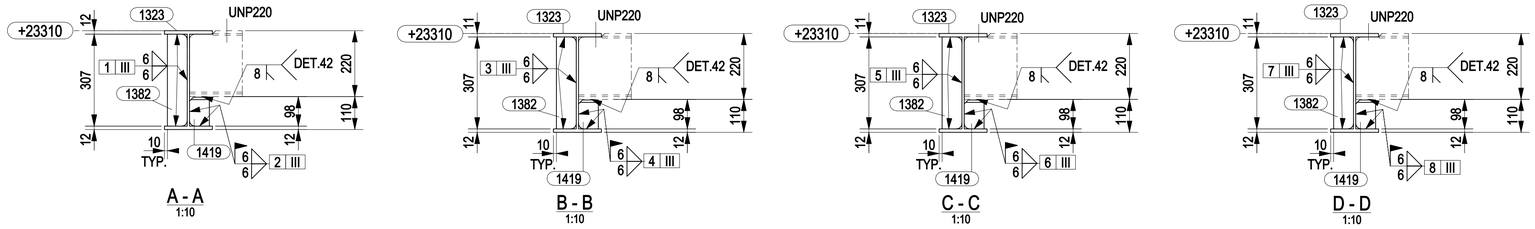

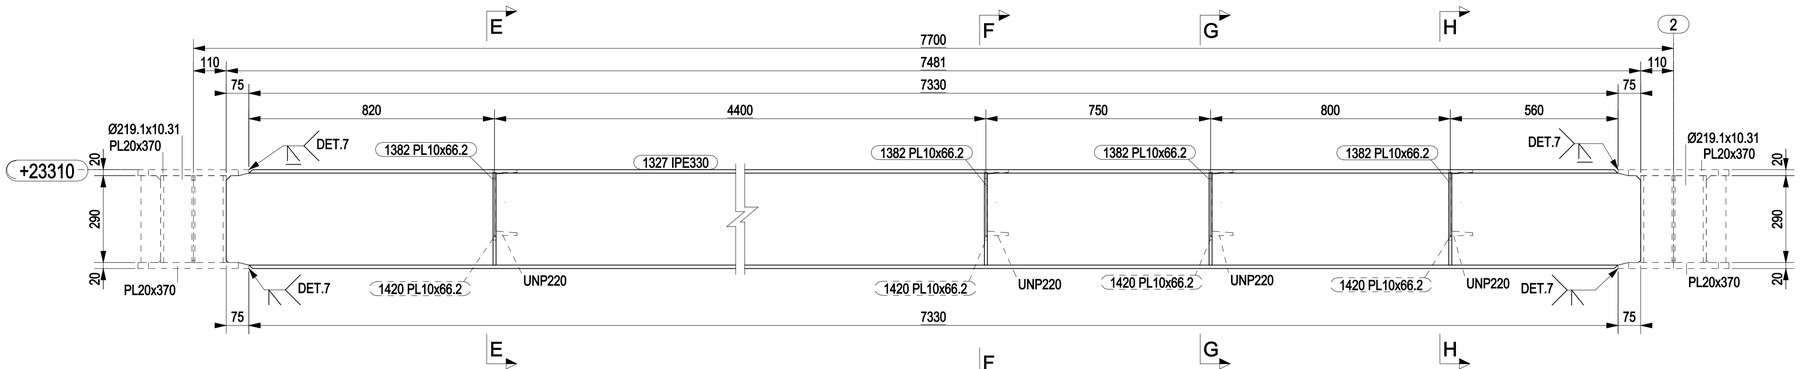


CWTPW012

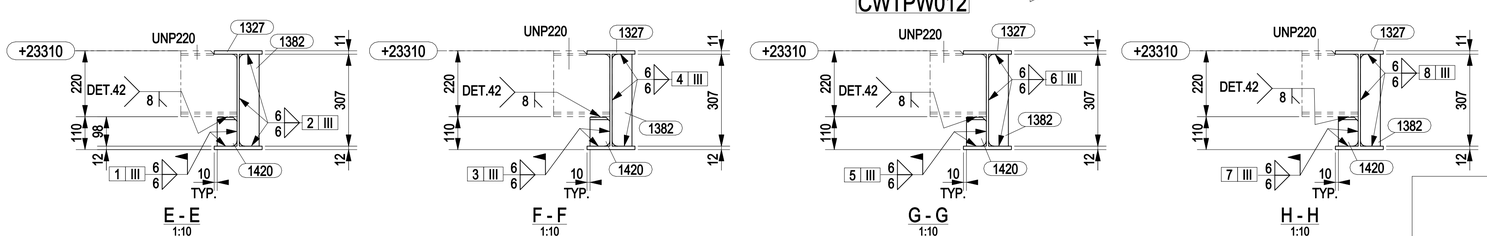

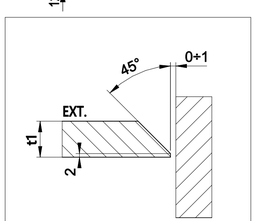

DETAIL 42

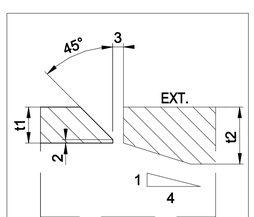


DETAIL 7

NOTES

1 – ALL DIMENSIONS AND ELEVATIONS ARE IN MILLIMETERS U.N.O.
2 – ALL ELEVATIONS ARE REFERED TO C.D.

KEY PLAN

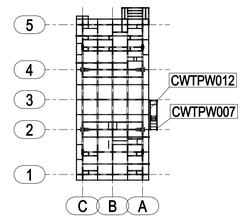

PLAN AT EL.+23310 TOS

HOLDS

REFERENCE DRAWINGS

DWG No.	DESCRIPTION
123A90-DDL-ST-DD-90091	TOPSIDE-WALKWAYS & STAIRS - SECTIONS - SHEET 1
123A90-DDL-ST-DD-90092	TOPSIDE-WALKWAYS & STAIRS - PLANS
123A90-DDL-ST-DD-90093	TOPSIDE-WALKWAYS & STAIRS - SECTIONS - SHEET 2

REV.	DATE	DRN	CHKD	APPD	DESCRIPTION
0	30/04/2024	CM-TS	MR	DC	ISSUED FOR CONSTRUCTION

CROSSWIND

ROSETTI MARINO

TITLE :
BASE LOAD POWER HUB (BLPH)
TP – WALKWAYS & STAIRS BEAMS AT EL. +23310 TOS
MARK CWTPW007 – CWTPW012

CONTRACT NO./TITLE CW-I-WP4-2023-05/HOLLANDSE KUST NOORD WIND PARK			SCALE 1:10
DRAWN CM-TS	CHECKED M.ROSSI	APPROVED D.CASADIO	DATE 30/04/2024

A1	DRAWING NO. 123A90-FDL-ST-DD-90554	SHEET 001	REV. 0