


MARK	POS.	Q.TY	DENOMINATION	LENGTH (mm)	MATERIAL GRADE	STR. CAT.	WEIGHT (Kg)	P. SURF. (m^2)	NOTES
CWTPW037	1341	1	HEA340	1743	S355J2	4	120.3	3.13	
CWTPW037	1356	2	PL10x65.4	290	S355J2	4	3.0	0.09	
CWTPW037	1384	2	Ø219.1x10.31	290	API5LX52	4	14.8	0.21	
CWTPW037	1391	2	PL20x370	370	S355J2	4	42.0	0.59	
CWTPW085	1376	2	PL10x135.2	297	S355J2	4	6.3	0.18	
CWTPW085	1399	1	HEA340	1700	S355J2	4	170.1	3.05	
CWTPW086	1376	2	PL10x135.2	297	S355J2	4	6.3	0.18	
CWTPW086	1401	1	HEA340	1554	S355J2	4	141.7	2.79	
						TOTALE	504.3	10.21	

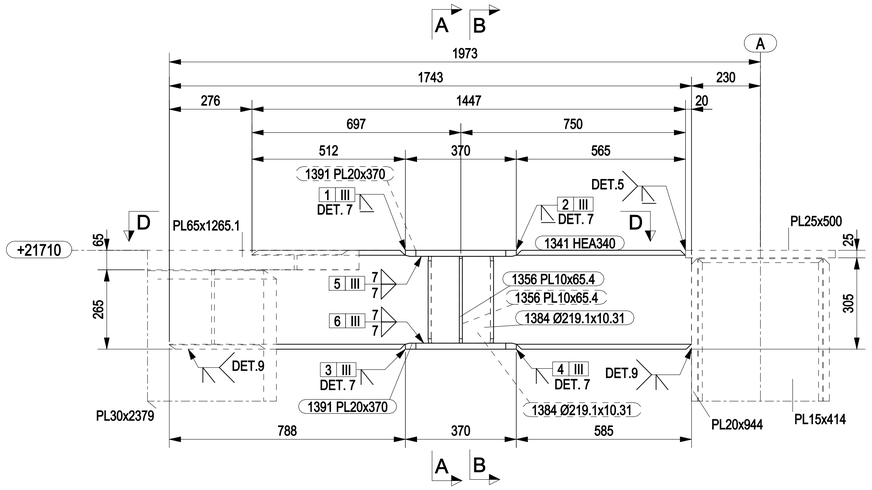


CWTPW037

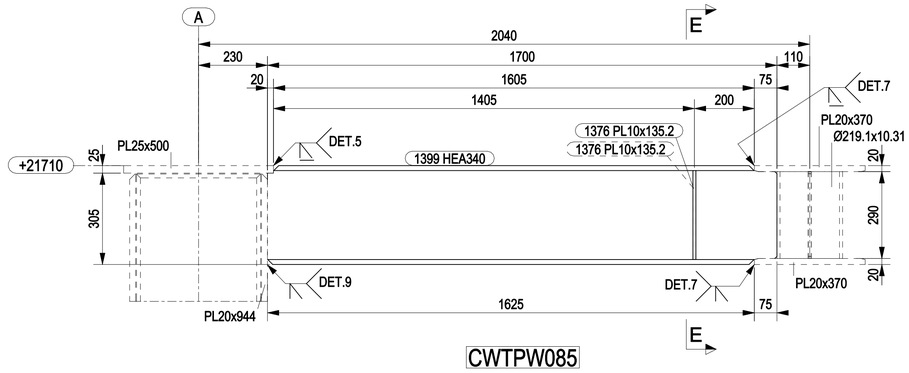


CWTPW085

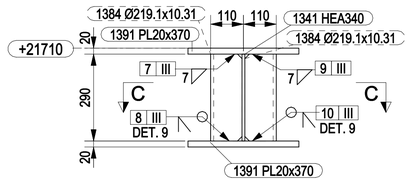


A - A
1:10

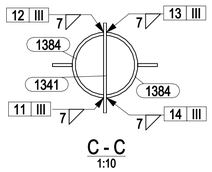


C - C
1:10

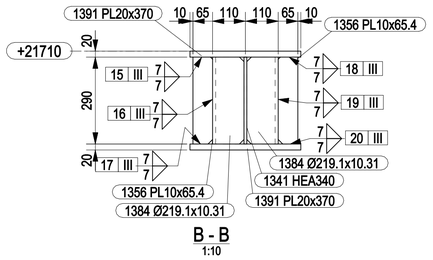


B - B
1:10

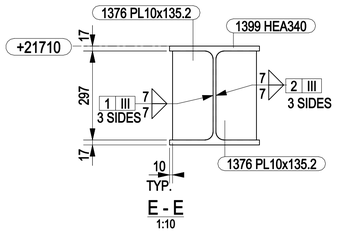


E - E
1:10

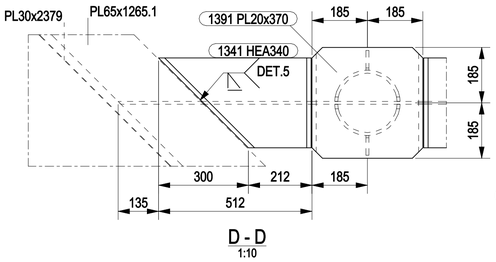


D - D
1:10

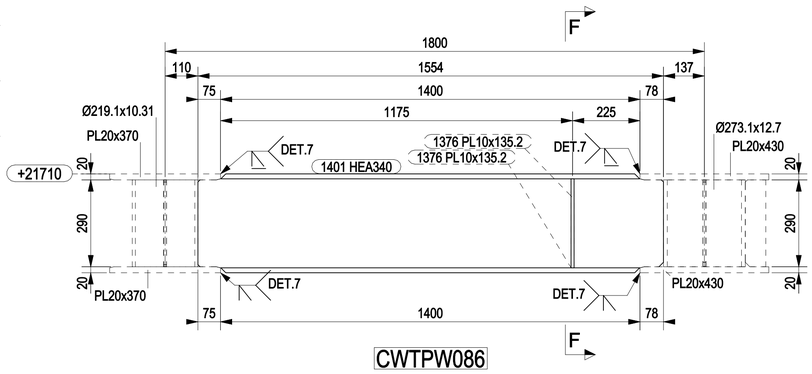


CWTPW086

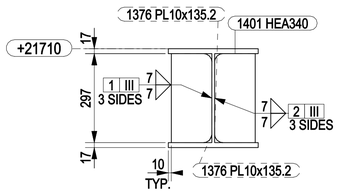


F - F
1:10

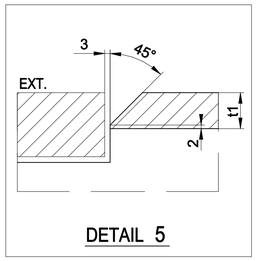

DETAIL 5

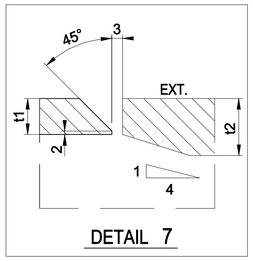

DETAIL 7

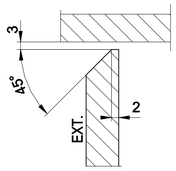

DETAIL 9

NOTES

1 – ALL DIMENSIONS AND ELEVATIONS ARE IN MILLIMETERS U.N.O.
2 – ALL ELEVATIONS ARE REFERED TO C.D.

KEY PLAN

PLAN AT EL. +21710 TOS

HOLDS

REFERENCE DRAWINGS

DWG No.	DESCRIPTION
123A90-DDL-ST-DD-90091	TOPSIDE-WALKWAYS & STAIRS - SECTIONS - SHEET 1
123A90-DDL-ST-DD-90092	TOPSIDE-WALKWAYS & STAIRS - PLANS
123A90-DDL-ST-DD-90093	TOPSIDE-WALKWAYS & STAIRS - SECTIONS - SHEET 2

REV.	DATE	DRN	CHKD	APPD	DESCRIPTION
0	30/04/2024	CM-TS	MR	DC	ISSUED FOR CONSTRUCTION

CROSSWIND

ROSETTI MARINO

TITLE :
BASE LOAD POWER HUB (BLPH)
TP – WALKWAYS & STAIRS BEAMS AT EL. +21710 TOS
MARK CWTPW037 – CWTPW085 – CWTPW086

CONTRACT NO./TITLE CW-I-WP4-2023-05/HOLLANDSE KUST NOORD WIND PARK			SCALE 1:10
DRAWN CM-TS	CHECKED M.ROSSI	APPROVED D.CASADIO	DATE 30/04/2024

A1	DRAWING NO. 123A90-FDL-ST-DD-90556	SHEET 001	REV. 0