


MARK	POS.	Q.TY	DENOMINATION	LENGTH (mm)	MATERIAL GRADE	STR. CAT.	WEIGHT (Kg)	P. SURF. (m^2)	NOTES
CWTPW003	1320	1	HEA340	3594	S355J2	4	330.7	6.45	
CWTPW003	1356	2	PL10x65.4	290	S355J2	4	3.0	0.09	
CWTPW003	1376	1	PL10x135.2	297	S355J2	4	3.1	0.09	
CWTPW003	1384	2	Ø219.1x10.31	290	API5LX52	4	14.8	0.21	
CWTPW003	1391	2	PL20x370	370	S355J2	4	42.0	0.59	
CWTPW004	1321	1	HEA340	1770	S355J2	4	178.7	3.18	
CWTPW008	1324	1	IPE330	5081	S355J2	4	244.8	6.37	
CWTPW008	1382	1	PL10x66.3	307	S355J2	4	1.6	0.05	
						TOTALE	818.7	17.02	

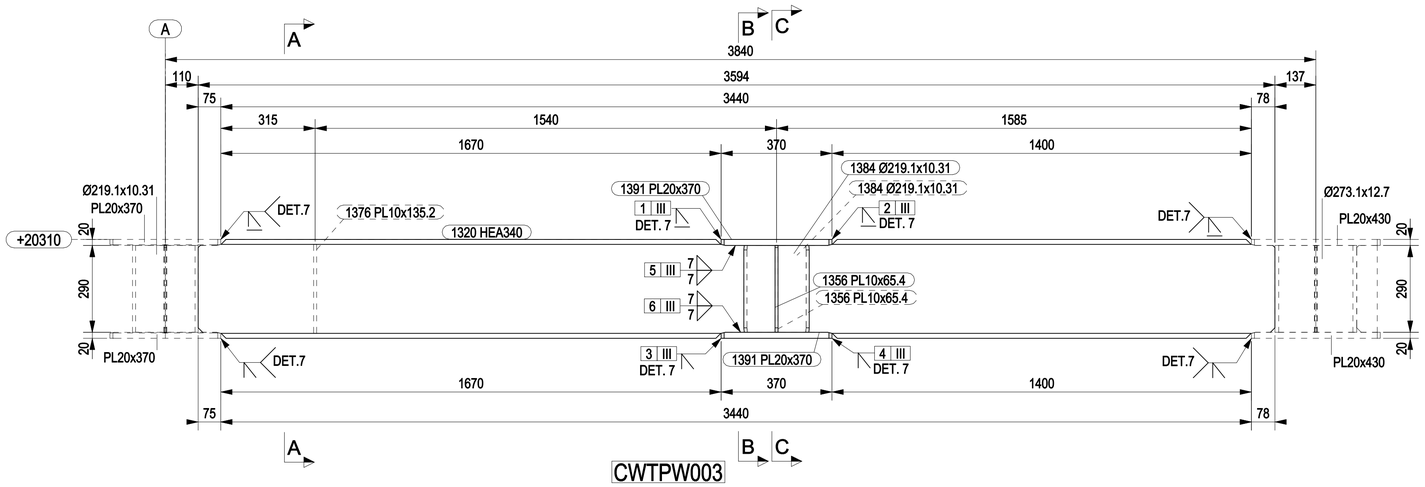


CWTPW003

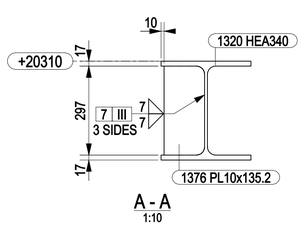


A - A
1:10

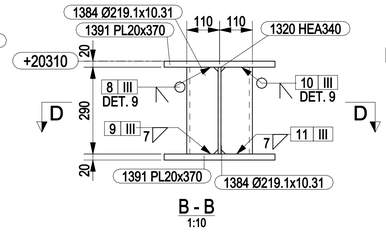


B - B
1:10

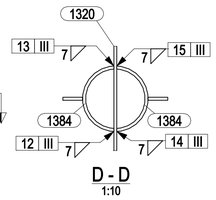


D - D
1:10

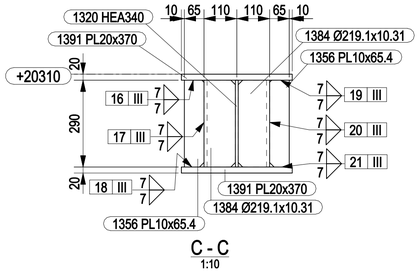


C - C
1:10

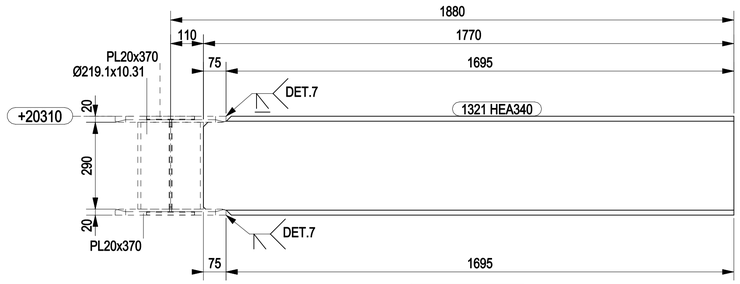


CWTPW004

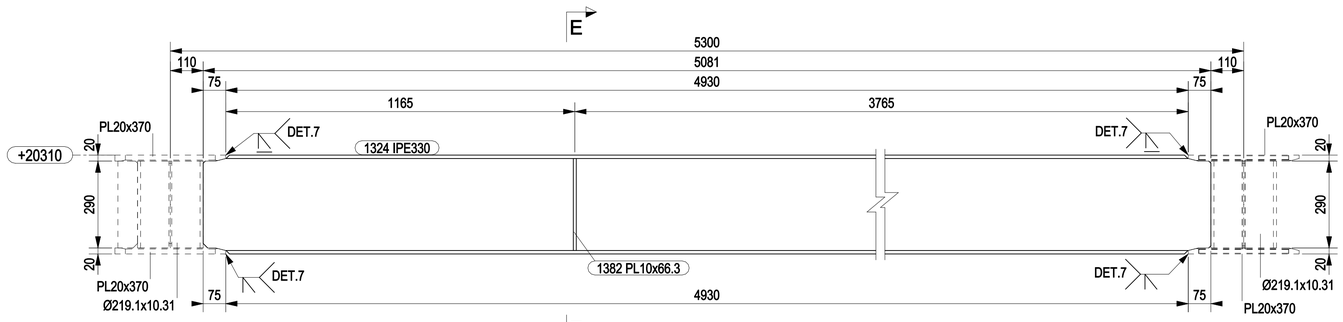


CWTPW008

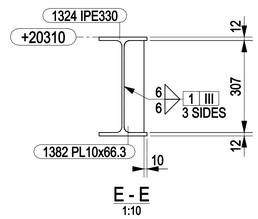


E - E
1:10

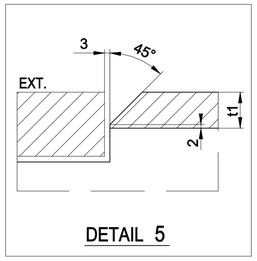

DETAIL 5

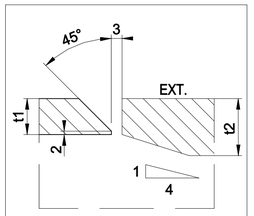

DETAIL 7

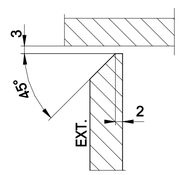


DETAIL 9

NOTES

1 – ALL DIMENSIONS AND ELEVATIONS ARE IN MILLIMETERS U.N.O.
2 – ALL ELEVATIONS ARE REFERED TO C.D.

KEY PLAN

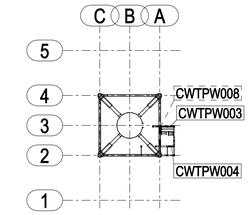

PLAN AT EL. +20310 TOS

HOLDS

REFERENCE DRAWINGS

DWG No.	DESCRIPTION
123A90-DDL-ST-DD-90091	TOPSIDE-WALKWAYS & STAIRS - SECTIONS - SHEET 1
123A90-DDL-ST-DD-90092	TOPSIDE-WALKWAYS & STAIRS - PLANS
123A90-DDL-ST-DD-90093	TOPSIDE-WALKWAYS & STAIRS - SECTIONS - SHEET 2

REV.	DATE	DRN	CHKD	APPD	DESCRIPTION
0	30/04/2024	CM-TS	MR	DC	ISSUED FOR CONSTRUCTION

CROSSWIND

ROSETTI MARINO

TITLE :
BASE LOAD POWER HUB (BLPH)
TP – WALKWAYS & STAIRS BEAMS AT EL. +20310 TOS
MARK CWTPW003 – CWTPW004 – CWTPW008

CONTRACT NO./TITLE CW-I-WP4-2023-05/HOLLANDSE KUST NOORD WIND PARK			SCALE 1:10
DRAWN CM-TS	CHECKED M.ROSSI	APPROVED D.CASADIO	DATE 30/04/2024

A1	DRAWING NO. 123A90-FDL-ST-DD-90558	SHEET 001	REV. 0