


MARK	POS.	Q.TY	DENOMINATION	LENGTH (mm)	MATERIAL GRADE	STR. CAT.	WEIGHT (Kg)	P. SURF. (m^2)	NOTES
CWTPW009	1325	1	IPE330	2259	S355J2	4	103.7	2.83	
CWTPW013	1328	1	IPE330	2181	S355J2	4	102.1	2.73	
CWTPW039	1343	1	IPE330	2181	S355J2	4	102.1	2.73	
CWTPW048	1350	1	IPE330	3832	S355J2	4	183.8	4.81	
CWTPW048	1380	3	PL8x66.2	307	S355J2	4	3.8	0.14	
CWTPW048	1409	1	PL8x66.2	96	S355J2	4	0.4	0.01	
CWTPW048	1422	1	PL8x66.2	96	S355J2	4	0.4	0.01	
						TOTALE	496.3	13.28	

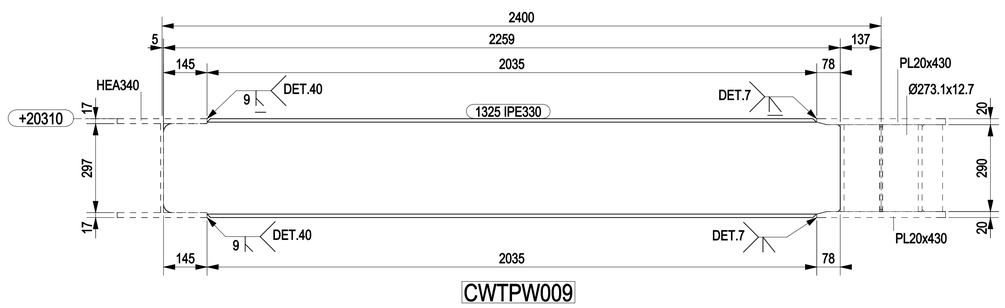


CWTPW009

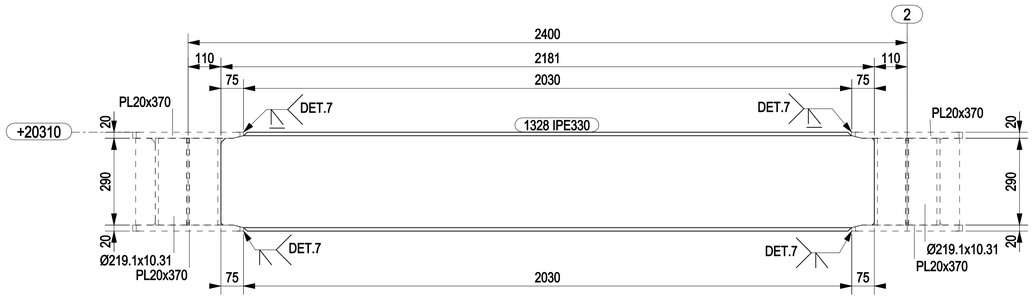


CWTPW013

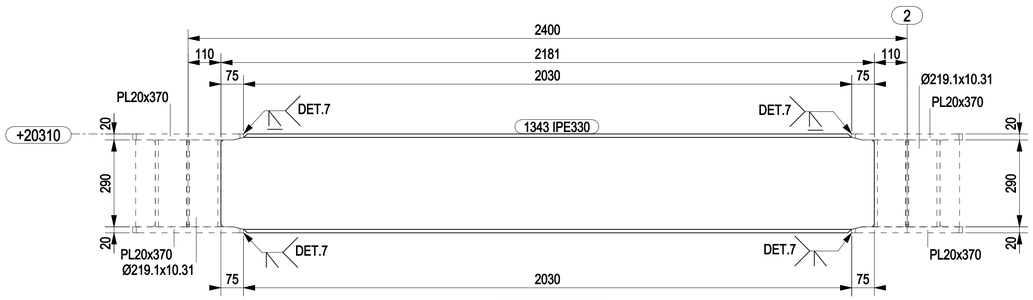


CWTPW039

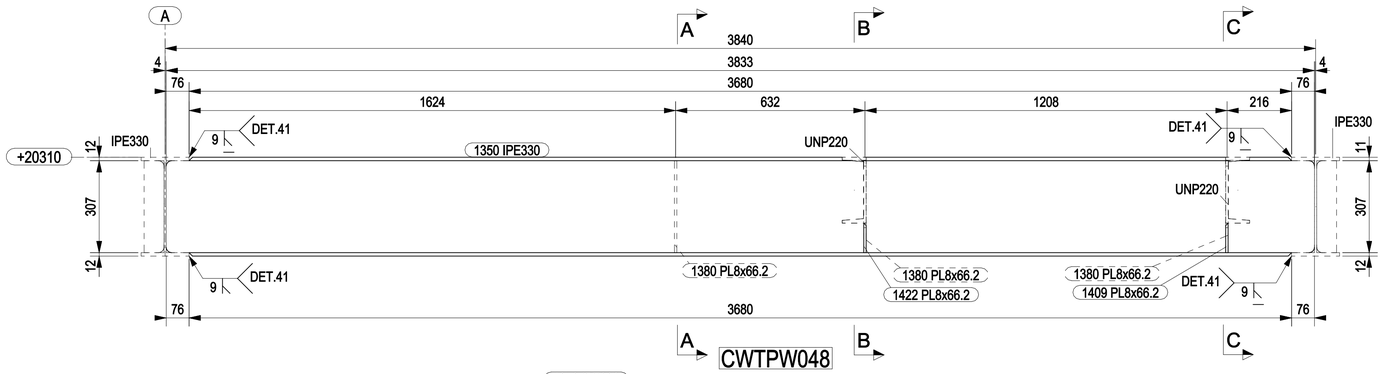


CWTPW048

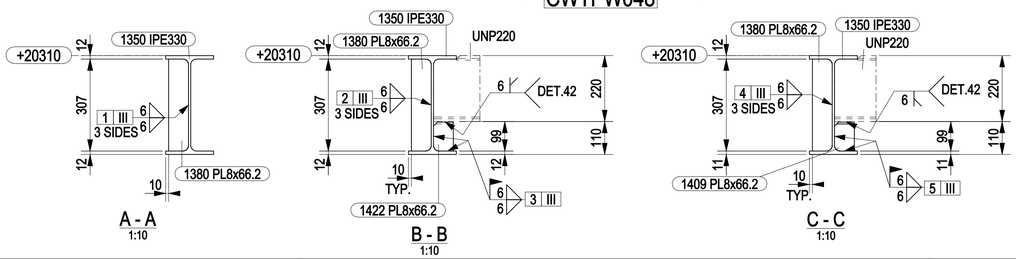


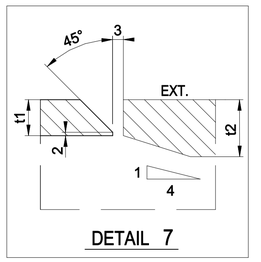


DETAIL 7

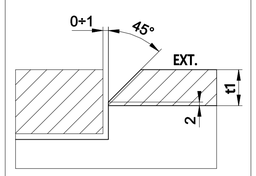

DETAIL 40

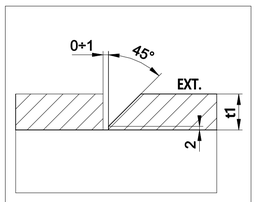

DETAIL 41

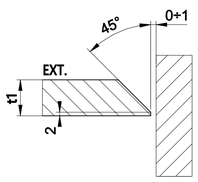


DETAIL 42

NOTES

1 – ALL DIMENSIONS AND ELEVATIONS ARE IN MILLIMETERS U.N.O.
2 – ALL ELEVATIONS ARE REFERED TO C.D.

KEY PLAN

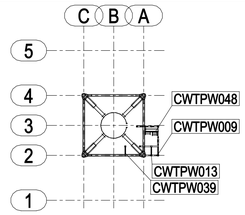

PLAN AT EL. +20310 TOS

HOLDS

REFERENCE DRAWINGS

DWG No.	DESCRIPTION
123A90-DDL-ST-DD-90091	TOPSIDE-WALKWAYS & STAIRS - SECTIONS - SHEET 1
123A90-DDL-ST-DD-90092	TOPSIDE-WALKWAYS & STAIRS - PLANS
123A90-DDL-ST-DD-90093	TOPSIDE-WALKWAYS & STAIRS - SECTIONS - SHEET 2

REV.	DATE	DRN	CHKD	APPD	DESCRIPTION
0	30/04/2024	CM-TS	MR	DC	ISSUED FOR CONSTRUCTION

CROSSWIND

ROSETTI MARINO

TITLE :
BASE LOAD POWER HUB (BLPH)
TP – WALKWAYS & STAIRS BEAMS AT EL. +20310 TOS
MARK CWTPW009 – CWTPW013 – CWTPW039 – CWTPW048

CONTRACT NO./TITLE CW-I-WP4-2023-05/HOLLANDSE KUST NOORD WIND PARK			SCALE 1:10
DRAWN CM-TS	CHECKED M.ROSSI	APPROVED D.CASADIO	DATE 30/04/2024

A1	DRAWING NO. 123A90-FDL-ST-DD-90559	SHEET 001	REV. 0