


MARK	POS.	Q.TY	DENOMINATION	LENGTH (mm)	MATERIAL GRADE	STR. CAT.	WEIGHT (Kg)	P. SURF. (m^2)	NOTES
CWTPW070	1356	2	PL10x65.4	290	S355J2	4	3.0	0.09	
CWTPW070	1361	1	HEA340	1075	S355J2	4	74.3	1.93	
CWTPW070	1363	2	PL20x370	370	S355J2	4	42.1	0.59	
CWTPW070	1384	2	Ø219.1x10.31	290	API5LX52	4	14.8	0.21	
CWTPW071	1356	2	PL10x65.4	290	S355J2	4	3.0	0.09	
CWTPW071	1363	2	PL20x370	370	S355J2	4	42.1	0.59	
CWTPW071	1369	1	HEA340	1875	S355J2	4	158.2	3.37	
CWTPW071	1376	2	PL10x135.2	297	S355J2	4	6.3	0.18	
CWTPW071	1384	2	Ø219.1x10.31	290	API5LX52	4	14.8	0.21	
						TOTALE	358.4	7.25	

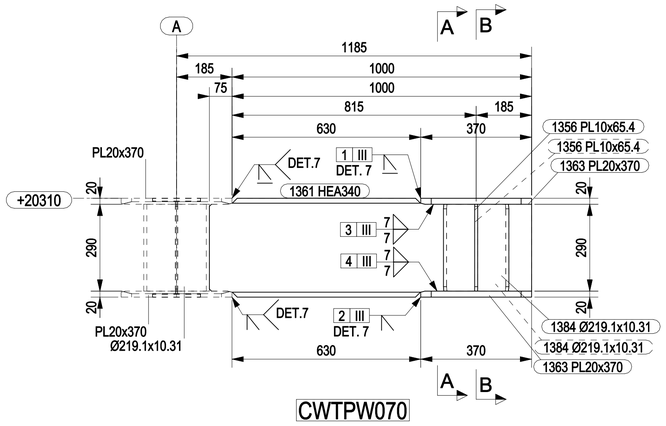


CWTPW070

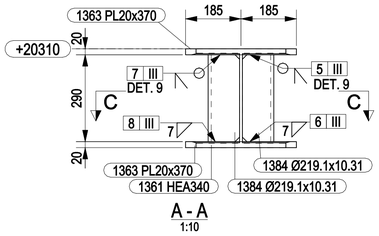


A - A
1:10

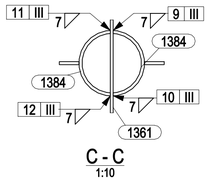


C - C
1:10

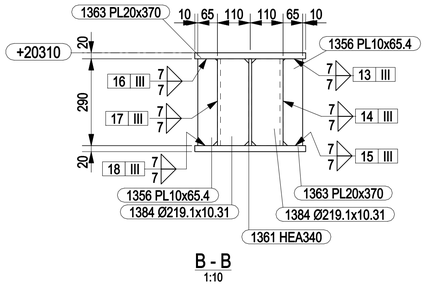


B - B
1:10

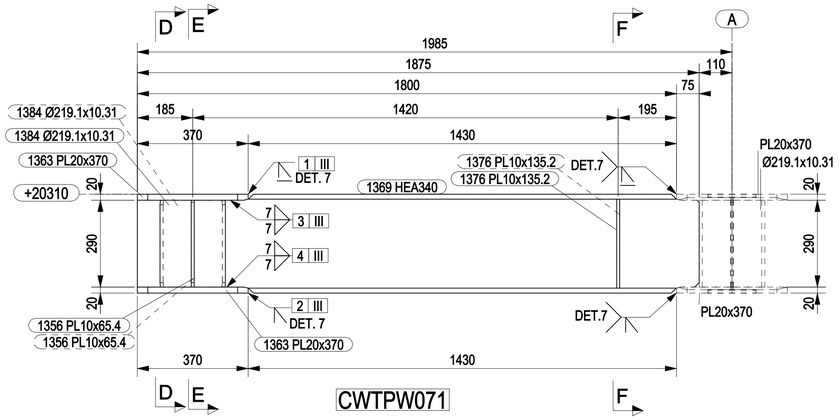


CWTPW071

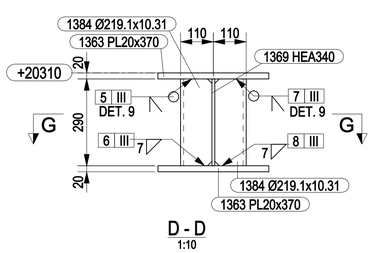


D - D
1:10

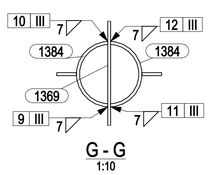


G - G
1:10

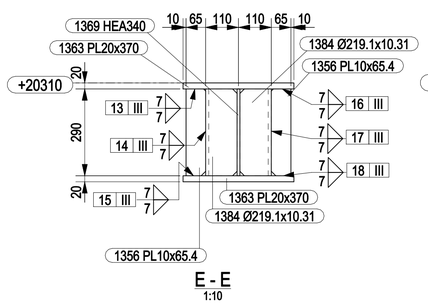

E - E
1:10

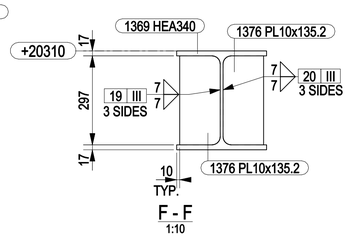


F - F
1:10

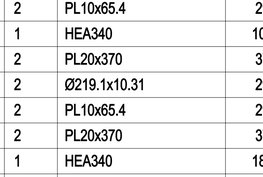

DETAIL 5

DETAIL 7

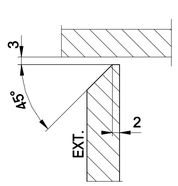


DETAIL 9

NOTES

1 – ALL DIMENSIONS AND ELEVATIONS ARE IN MILLIMETERS U.N.O.
2 – ALL ELEVATIONS ARE REFERED TO C.D.

KEY PLAN

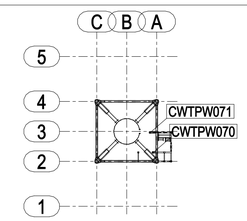

PLAN AT EL. +20310 TOS

HOLDS

REFERENCE DRAWINGS

DWG No.	DESCRIPTION
123A90-DDL-ST-DD-90091	TOPSIDE-WALKWAYS & STAIRS - SECTIONS - SHEET 1
123A90-DDL-ST-DD-90092	TOPSIDE-WALKWAYS & STAIRS - PLANS
123A90-DDL-ST-DD-90093	TOPSIDE-WALKWAYS & STAIRS - SECTIONS - SHEET 2

REV.	DATE	DRN	CHKD	APPD	DESCRIPTION
0	30/04/2024	CM-TS	MR	DC	ISSUED FOR CONSTRUCTION

CROSSWIND

ROSETTI MARINO

TITLE :
BASE LOAD POWER HUB (BLPH)
TP – WALKWAYS & STAIRS BEAMS AT EL. +20310 TOS
MARK CWTPW070 – CWTPW071

CONTRACT NO./TITLE CW-I-WP4-2023-05/HOLLANDSE KUST NOORD WIND PARK			SCALE 1:10
DRAWN CM-TS	CHECKED M.ROSSI	APPROVED D.CASADIO	DATE 30/04/2024
A1	DRAWING NO. 123A90-FDL-ST-DD-90560	SHEET 001	REV. 0