


MARK	POS.	Q.TY	DENOMINATION	LENGTH (mm)	MATERIAL GRADE	STR. CAT.	WEIGHT (Kg)	P. SURF. (m^2)	NOTES
CWTPW072	1360	1	PL20x370	370	S355J2	4	20.6	0.29	
CWTPW072	1375	1	PL10x310	345	S355J2	4	6.5	0.18	
CWTPW072	1387	1	HEA340	6731	S355J2	4	676.4	12.08	
CWTPW073	1362	1	HEA340	1821	S355J2	4	177.0	3.27	
CWTPW074	1364	1	HEA340	1554	S355J2	4	141.7	2.79	
CWTPW075	1365	1	IPE330	5159	S355J2	4	228.9	6.47	
CWTPW075	1371	8	PL10x171.3	304	S355J2	4	25.0	0.70	
CWTPW075	1382	1	PL10x66.3	307	S355J2	4	1.6	0.05	
CWTPW075	1398	1	PL15x370	1100	S355J2	4	45.3	0.81	
						TOTALE	1322.9	26.64	

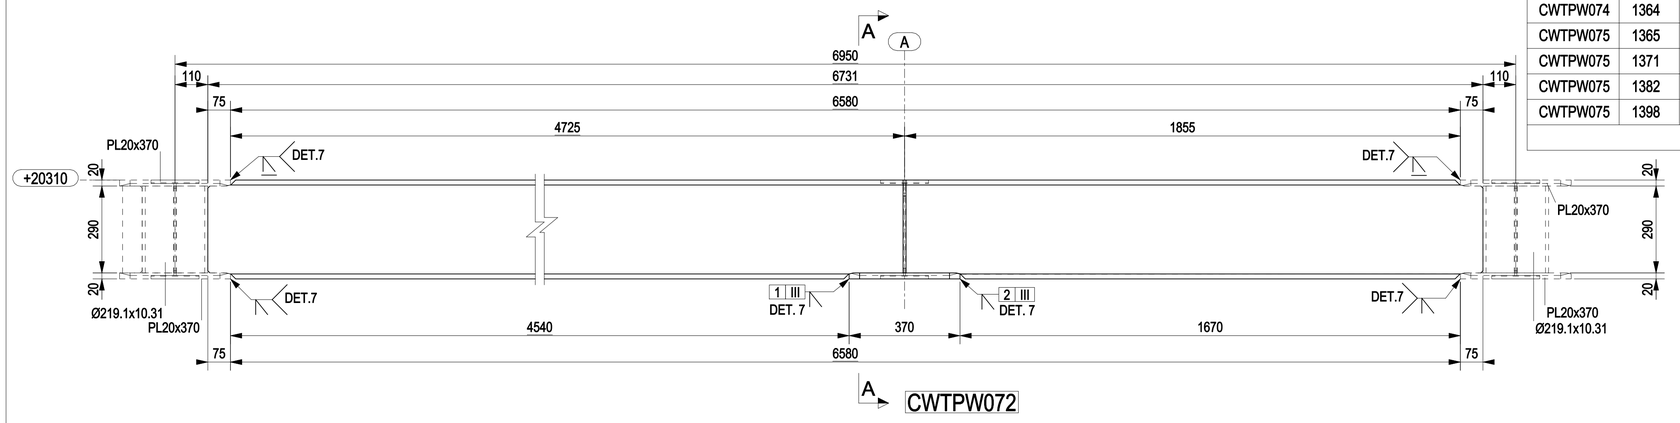


CWTPW072

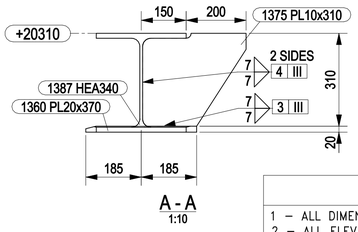


A - A
1:10

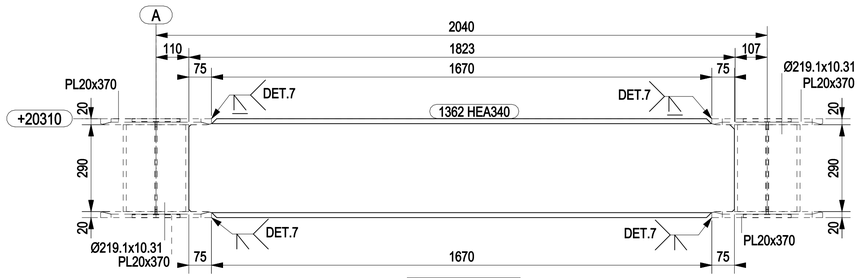


CWTPW073

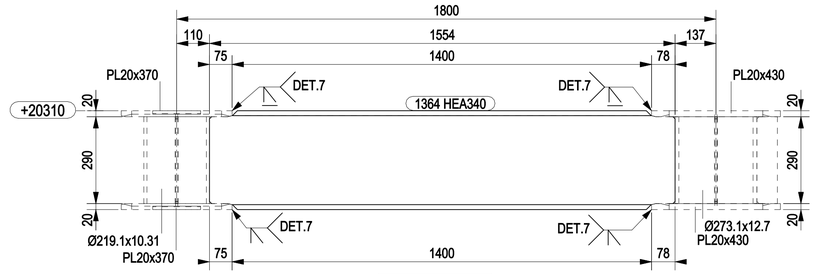


CWTPW074

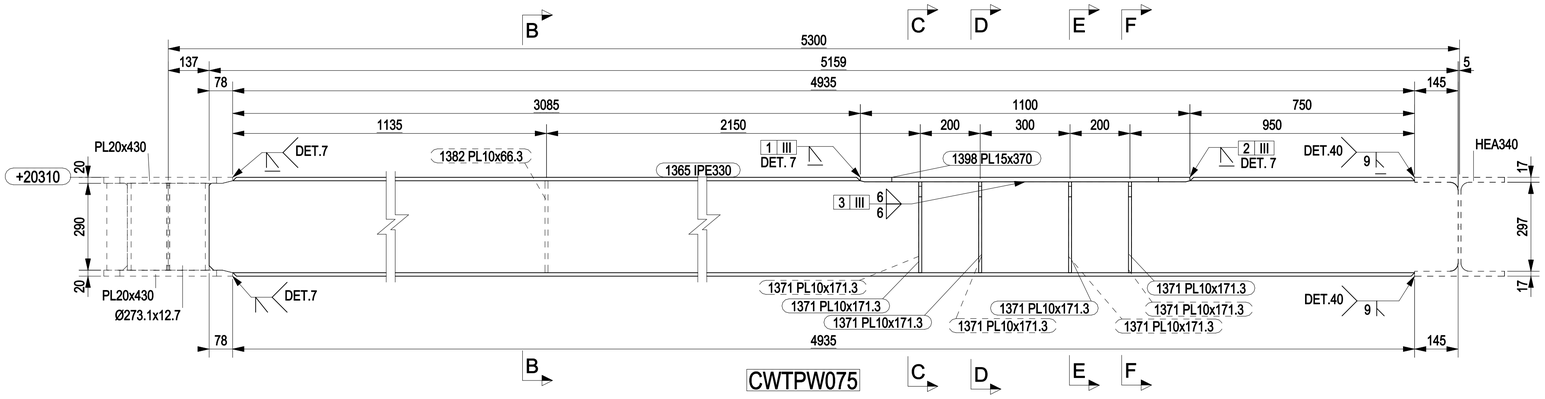


CWTPW075

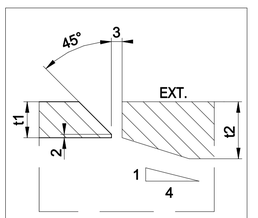


DETAIL 7

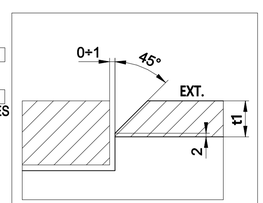


DETAIL 40

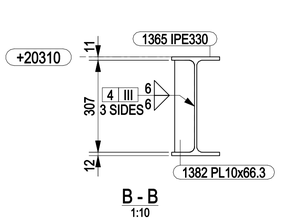


B - B
1:10

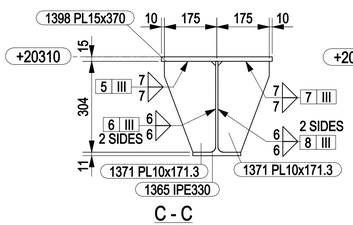


C - C
1:10

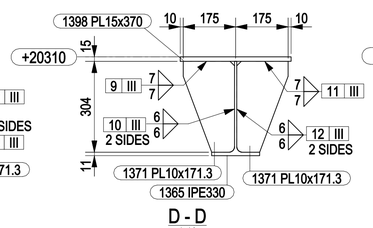

D - D
1:10

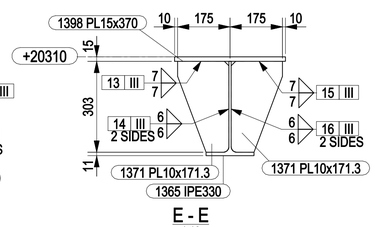

E - E
1:10

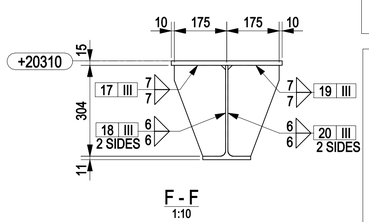


F - F
1:10

NOTES

1 – ALL DIMENSIONS AND ELEVATIONS ARE IN MILLIMETERS U.N.O.
2 – ALL ELEVATIONS ARE REFERED TO C.D.

KEY PLAN

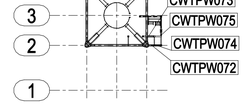

PLAN AT EL. +20310 TOS

HOLDS

REFERENCE DRAWINGS

DWG No.	DESCRIPTION
123A90-DDL-ST-DD-90091	TOPSIDE-WALKWAYS & STAIRS - SECTIONS - SHEET 1
123A90-DDL-ST-DD-90092	TOPSIDE-WALKWAYS & STAIRS - PLANS
123A90-DDL-ST-DD-90093	TOPSIDE-WALKWAYS & STAIRS - SECTIONS - SHEET 2

REV.	DATE	DRN	CHKD	APPD	DESCRIPTION
0	30/04/2024	CM-TS	MR	DC	ISSUED FOR CONSTRUCTION

CROSSWIND

ROSETTI MARINO

TITLE :
BASE LOAD POWER HUB (BLPH)
TP – WALKWAYS & STAIRS BEAMS AT EL. +20310 TOS
MARK CWTPW072 TO CWTPW075

CONTRACT NO./TITLE CW-I-WP4-2023-05/HOLLANDSE KUST NOORD WIND PARK			SCALE 1:10
DRAWN CM-TS	CHECKED M.ROSSI	APPROVED D.CASADIO	DATE 30/04/2024

A1	DRAWING NO. 123A90-FDL-ST-DD-90561	SHEET 001	REV. 0