


MARK	POS.	Q.TY	DENOMINATION	LENGTH (mm)	MATERIAL GRADE	STR. CAT.	WEIGHT (Kg)	P. SURF. (m^2)	NOTES
CWTPW005	1322	1	HEA340	1821	S355J2	4	177.0	3.27	
CWTPW006	1322	1	HEA340	1821	S355J2	4	177.0	3.27	
CWTPW006	1376	2	PL10x135.3	297	S355J2	4	6.3	0.18	
CWTPW010	1326	1	HEA340	2181	S355J2	4	204.5	3.91	
CWTPW011	1326	1	HEA340	2181	S355J2	4	204.5	3.91	
CWTPW044	1346	1	IPE330	2390	S355J2	4	108.2	3.00	
						TOTALE	877.5	17.54	

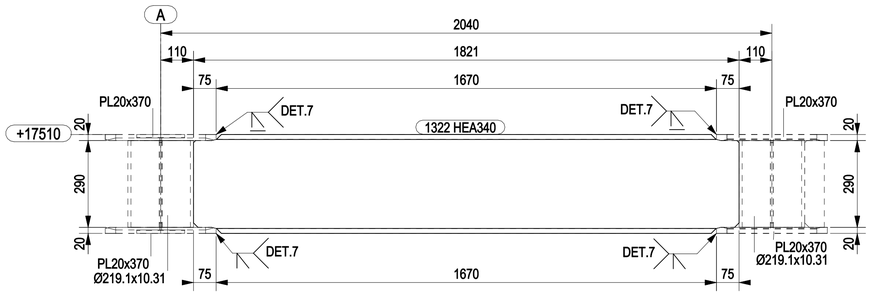



CWTPW005

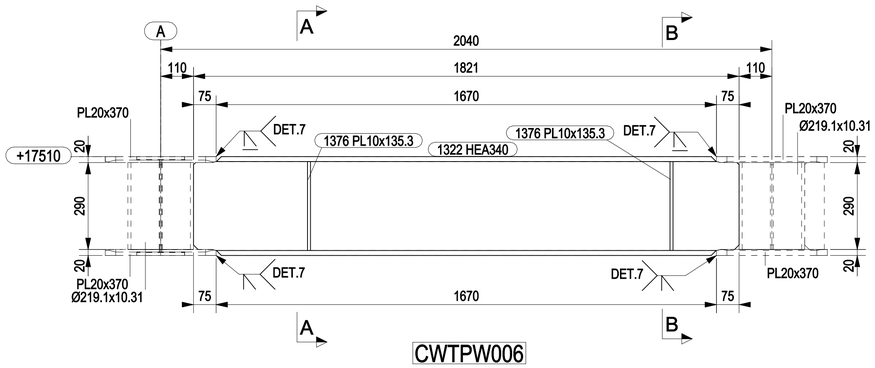


CWTPW006

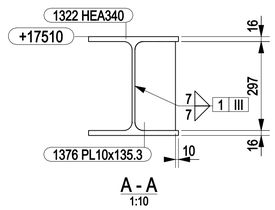

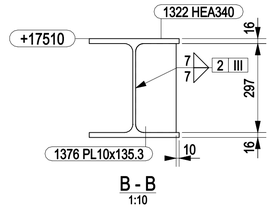


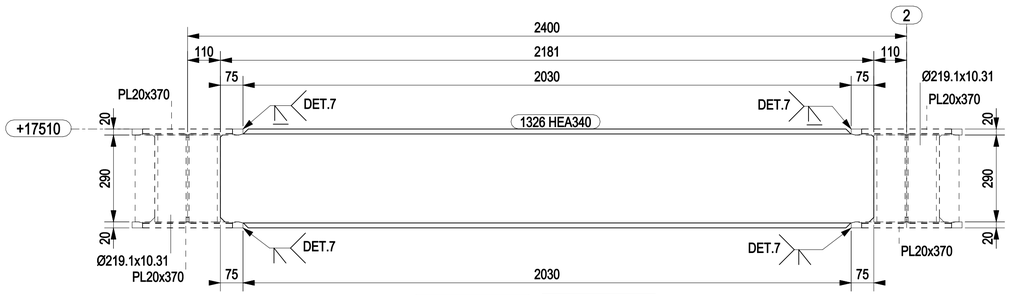


CWTPW010 CWTPW011

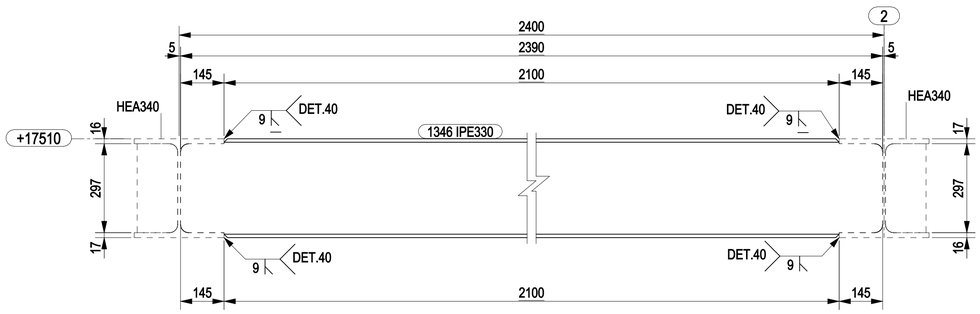

CWTPW044

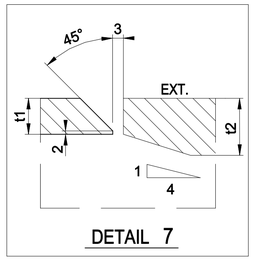

DETAIL 7

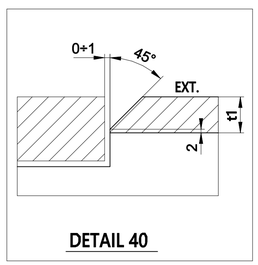


DETAIL 40

NOTES

1 – ALL DIMENSIONS AND ELEVATIONS ARE IN MILLIMETERS U.N.O.
2 – ALL ELEVATIONS ARE REFERED TO C.D.

KEY PLAN

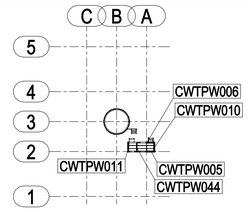

PLAN AT EL. +17510 TOS

HOLDS

REFERENCE DRAWINGS

DWG No.	DESCRIPTION
123A90-DDL-ST-DD-90091	TOPSIDE-WALKWAYS & STAIRS - SECTIONS - SHEET 1
123A90-DDL-ST-DD-90092	TOPSIDE-WALKWAYS & STAIRS - PLANS
123A90-DDL-ST-DD-90093	TOPSIDE-WALKWAYS & STAIRS - SECTIONS - SHEET 2

REV.	DATE	DRN	CHKD	APPD	DESCRIPTION
0	30/04/2024	CM-TS	MR	DC	ISSUED FOR CONSTRUCTION

CROSSWIND

ROSETTI MARINO

TITLE :
BASE LOAD POWER HUB (BLPH)
TP – WALKWAYS & STAIRS BEAMS AT EL. +17510 TOS
MARK CWTPW005 – CWTPW006 – CWTPW010 – CWTPW011 – CWTPW044

CONTRACT NO./TITLE CW-I-WP4-2023-05/HOLLANDSE KUST NOORD WIND PARK			SCALE 1:10
DRAWN CM-TS	CHECKED M.ROSSI	APPROVED D.CASADIO	DATE 30/04/2024
A1	DRAWING NO. 123A90-FDL-ST-DD-90562	SHEET 001	REV. 0