


MARK	POS.	Q.TY	DENOMINATION	LENGTH (mm)	MATERIAL GRADE	STR. CAT.	WEIGHT (Kg)	P. SURF. (m^2)	NOTES
CWTPW087	1377	1	IPE240	2276	S355J2	4	66.1	2.10	
CWTPW088	1377	1	IPE240	2276	S355J2	4	66.1	2.10	
CWTPW089	1378	1	IPE240	2031	S355J2	4	58.6	1.87	
CWTPW090	1378	1	IPE240	2031	S355J2	4	58.6	1.87	
CWTPW097	1404	1	IPE330	2181	S355J2	4	102.1	2.73	
CWTPW098	1405	1	IPE240	2618	S355J2	4	77.4	2.41	
CWTPW099	1405	1	IPE240	2618	S355J2	4	77.4	2.41	
						TOTALE	506.3	15.51	

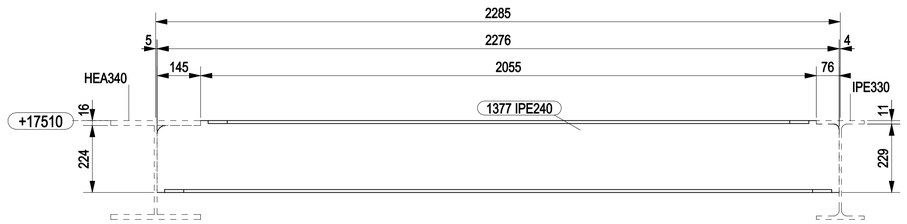


CWTPW087 CWTPW088

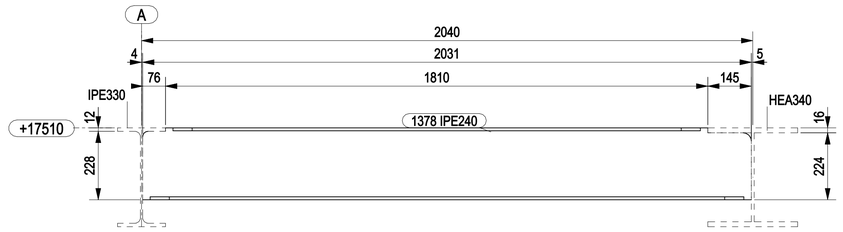


CWTPW089 CWTPW090

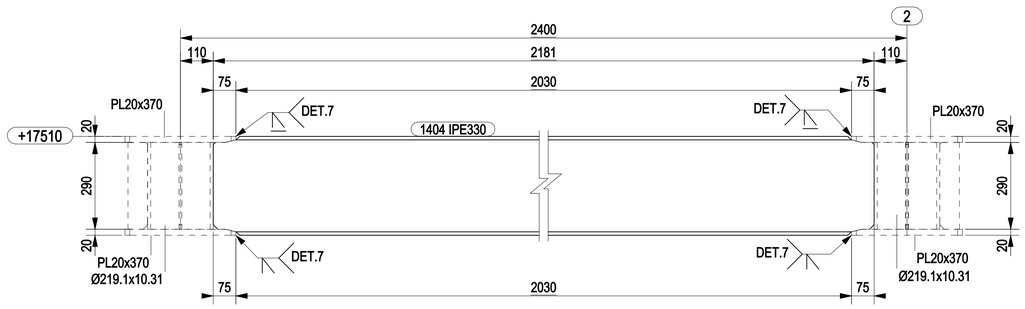

CWTPW097

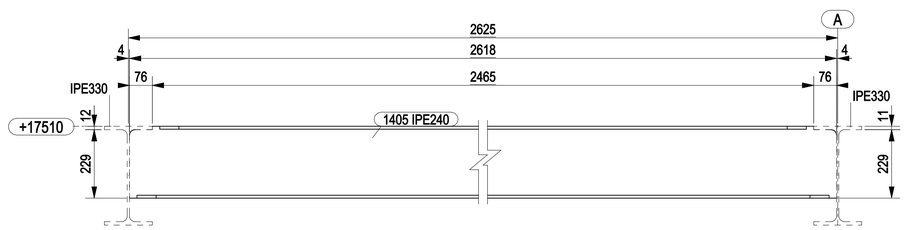

CWTPW098 CWTPW099

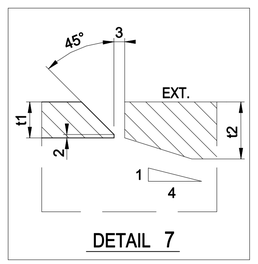


DETAIL 7

NOTES

1 – ALL DIMENSIONS AND ELEVATIONS ARE IN MILLIMETERS U.N.O.
2 – ALL ELEVATIONS ARE REFERED TO C.D.

KEY PLAN

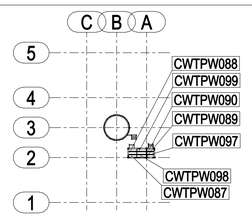

PLAN AT EL. +17510 TOS

HOLDS

REFERENCE DRAWINGS

DWG No.	DESCRIPTION
123A90-DDL-ST-DD-90091	TOPSIDE-WALKWAYS & STAIRS - SECTIONS - SHEET 1
123A90-DDL-ST-DD-90092	TOPSIDE-WALKWAYS & STAIRS - PLANS
123A90-DDL-ST-DD-90093	TOPSIDE-WALKWAYS & STAIRS - SECTIONS - SHEET 2

REV.	DATE	DRN	CHKD	APPD	DESCRIPTION
0	30/04/2024	CM-TS	MR	DC	ISSUED FOR CONSTRUCTION

CROSSWIND

ROSETTI MARINO

TITLE :
BASE LOAD POWER HUB (BLPH)
TP – WALKWAYS & STAIRS BEAMS AT EL. +17510 TOS
MARK CWTPW087 TO CWTPW090 – CWTPW097 TO CWTPW099

CONTRACT NO./TITLE CW-I-WP4-2023-05/HOLLANDSE KUST NOORD WIND PARK | SCALE 1:10

DRAWN CM-TS | CHECKED M.ROSSI | APPROVED D.CASADIO | DATE 30/04/2024

A1 | DRAWING NO. 123A90-FDL-ST-DD-90564 | SHEET 001 | REV. 0