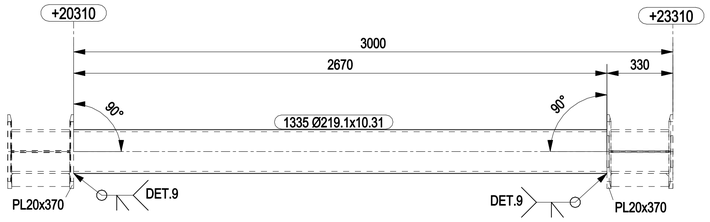
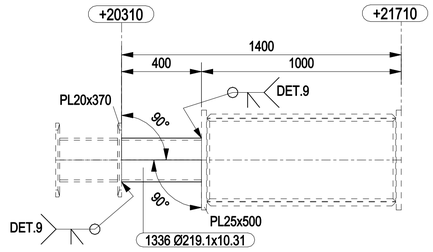
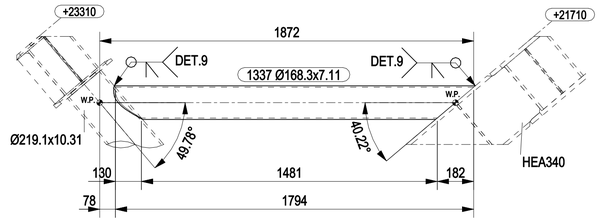
| MARK | POS. | Q.TY | DENOMINATION | LENGTH (mm) | MATERIAL GRADE | STR. CAT. | WEIGHT (Kg) | P. SURF. (m^2) | NOTES |
|---|---|---|---|---|---|---|---|---|---|
| CWTPW029 | 1335 | 1 | Ø219.1x10.31 | 2670 | API5LX52 | 4 | 141.0 | 1.84 | |
| CWTPW030 | 1336 | 1 | Ø219.1x10.31 | 400 | API5LX52 | 4 | 21.1 | 0.28 | |
| CWTPW031 | 1337 | 1 | Ø168.3x7.11 | 1811 | API5LX52 | 4 | 46.6 | 0.88 | |
| CWTPW032 | 1338 | 1 | Ø219.1x10.31 | 4475 | API5LX52 | 4 | 225.1 | 2.94 | |
| CWTPW033 | 1338 | 1 | Ø219.1x10.31 | 4475 | API5LX52 | 4 | 225.1 | 2.94 | |
| CWTPW035 | 1340 | 1 | Ø168.3x7.11 | 3137 | API5LX52 | 4 | 84.9 | 1.60 | |
| CWTPW036 | 1340 | 1 | Ø168.3x7.11 | 3137 | API5LX52 | 4 | 84.9 | 1.60 | |
| CWTPW040 | 1344 | 1 | Ø168.3x7.11 | 2890 | API5LX52 | 4 | 77.4 | 1.46 | |
| | | | | | | TOTALE | 906.1 | 13.56 | |



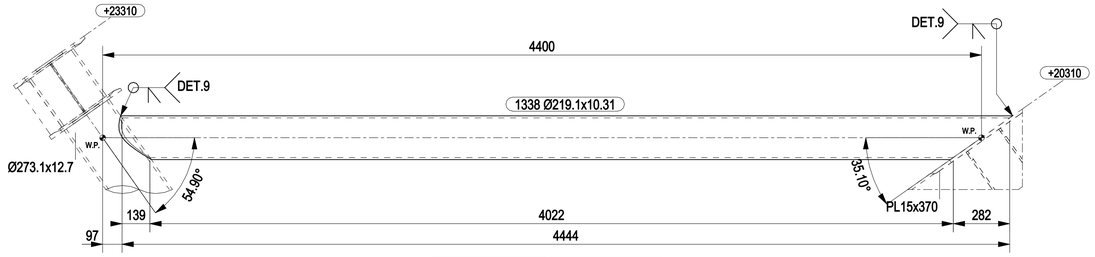

CWTPW029



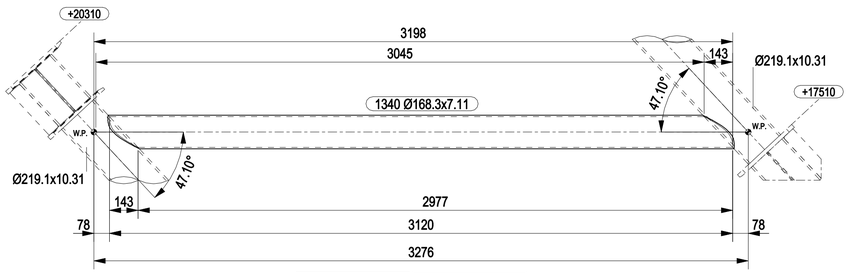

CWTPW030



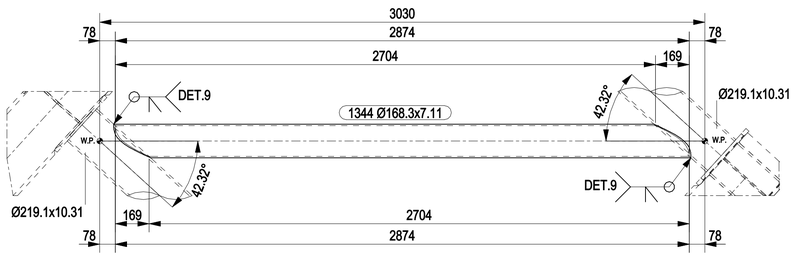

CWTPW031




CWTPW032 CWTPW033




CWTPW035 CWTPW036

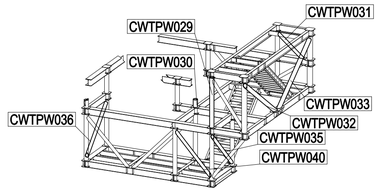



CWTPW040

## NOTES

1 – ALL DIMENSIONS AND ELEVATIONS ARE IN MILLIMETERS U.N.O.
2 – ALL ELEVATIONS ARE REFERED TO C.D.

## KEY PLAN



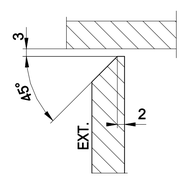

ISOMETRIC VIEW WALWKAY TP

## HOLDS

## REFERENCE DRAWINGS

| DWG No. | DESCRIPTION |
|---|---|
| 123A90-DDL-ST-DD-90091 | TOPSIDE-WALKWAYS & STAIRS - SECTIONS - SHEET 1 |
| 123A90-DDL-ST-DD-90092 | TOPSIDE-WALKWAYS & STAIRS - PLANS |
| 123A90-DDL-ST-DD-90093 | TOPSIDE-WALKWAYS & STAIRS - SECTIONS - SHEET 2 |

| REV. | DATE | DRN | CHKD | APPD | DESCRIPTION |
|---|---|---|---|---|---|
| 0 | 30/04/2024 | CM-TS | MR | DC | ISSUED FOR CONSTRUCTION |




DETAIL 9

CROSSWIND

ROSETTI MARINO

TITLE :
BASE LOAD POWER HUB (BLPH)
TP – WALKWAYS & STAIRS COLUMNS & BRACINGS
MARK CWTPW029 TO CWTPW033 – CWTPW035 – CWTPW036 – CWTPW040

| | | | |
|---|---|---|---|
| CONTRACT NO./TITLE CW-I-WP4-2023-05/HOLLANDSE KUST NOORD WIND PARK | | | SCALE 1:15 |
| DRAWN CM-TS | CHECKED M.ROSSI | APPROVED D.CASADIO | DATE 30/04/2024 |
| A1 | DRAWING NO. 123A90-FDL-ST-DD-90576 | SHEET 001 | REV. 0 |