


MARK	POS.	Q.TY	DENOMINATION	LENGTH (mm)	MATERIAL GRADE	STR. CAT.	WEIGHT (Kg)	P. SURF. (m^2)	NOTES
CWTPW041	1345	1	Ø168.3x7.11	3290	API5LX52	4	88.3	1.67	
CWTPW042	1345	1	Ø168.3x7.11	3290	API5LX52	4	88.3	1.67	
CWTPW043	1345	1	Ø168.3x7.11	3290	API5LX52	4	88.3	1.67	
CWTPW045	1347	1	Ø168.3x7.11	1756	API5LX52	4	44.2	0.84	
CWTPW046	1348	1	Ø168.3x7.11	1656	API5LX52	4	41.9	0.79	
CWTPW047	1349	1	Ø168.3x7.11	2962	API5LX52	4	79.1	1.49	
CWTPW081	1370	1	Ø168.3x7.11	2909	API5LX52	4	76.5	1.45	
CWTPW095	1392	1	Ø273.1x12.7	1070	API5LX52	4	86.9	0.93	
CWTPW096	1400	1	Ø168.3x7.11	1705	API5LX52	4	43.3	0.82	
						TOTALE	636.9	11.31	

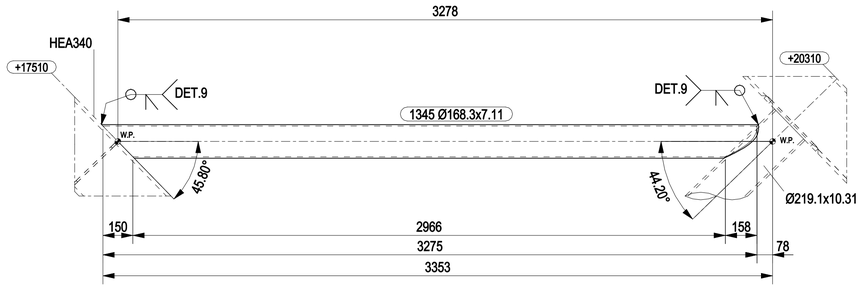


CWTPW041 CWTPW042 CWTPW043

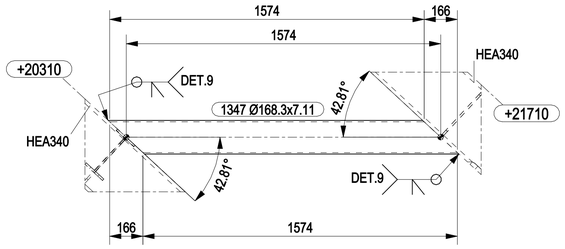


CWTPW045

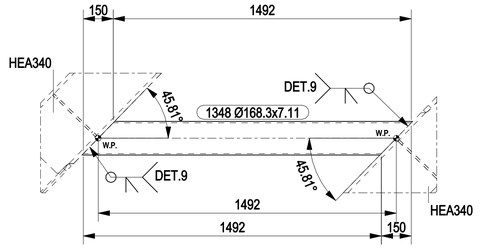


CWTPW046

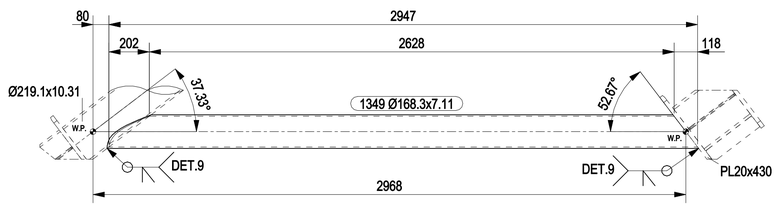


CWTPW047

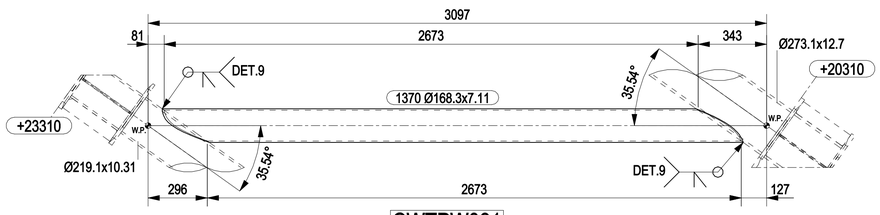


CWTPW081

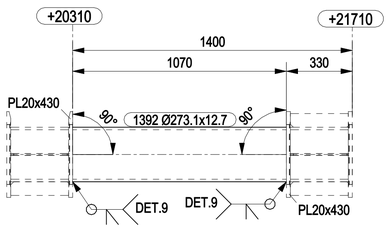

CWTPW095

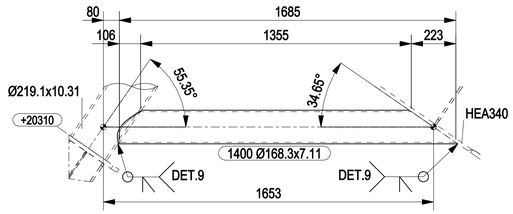

CWTPW096

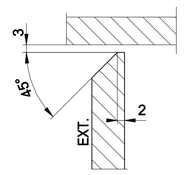


DETAIL 9

NOTES

1 – ALL DIMENSIONS AND ELEVATIONS ARE IN MILLIMETERS U.N.O.
2 – ALL ELEVATIONS ARE REFERED TO C.D.

KEY PLAN

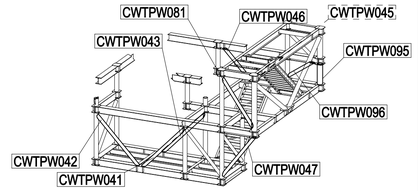

ISOMETRIC VIEW WALWKAY TP

HOLDS

REFERENCE DRAWINGS

DWG No.	DESCRIPTION
123A90-DDL-ST-DD-90091	TOPSIDE-WALKWAYS & STAIRS - SECTIONS - SHEET 1
123A90-DDL-ST-DD-90092	TOPSIDE-WALKWAYS & STAIRS - PLANS
123A90-DDL-ST-DD-90093	TOPSIDE-WALKWAYS & STAIRS - SECTIONS - SHEET 2

REV.	DATE	DRN	CHKD	APPD	DESCRIPTION
0	30/04/2024	CM-TS	MR	DC	ISSUED FOR CONSTRUCTION

CROSSWIND

ROSETTI MARINO

TITLE :
BASE LOAD POWER HUB (BLPH)
TP – WALKWAYS & STAIRS COLUMNS & BRACINGS
MARK CWTPW041 TO CWTPW043-CWTPW045 TO CWTPW047-CWTPW081-CWTPW095-CWTPW096

CONTRACT NO./TITLE CW-I-WP4-2023-05/HOLLANDSE KUST NOORD WIND PARK			SCALE 1:15
DRAWN CM-TS	CHECKED M.ROSSI	APPROVED D.CASADIO	DATE 30/04/2024
A1	DRAWING NO. 123A90-FDL-ST-DD-90577	SHEET 001	REV. 0