

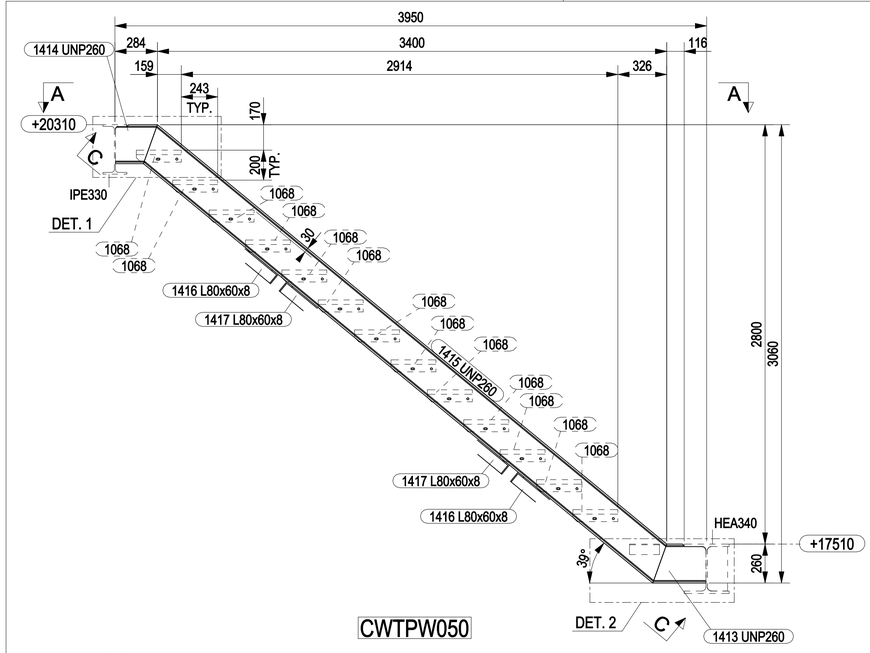


CWTPW050

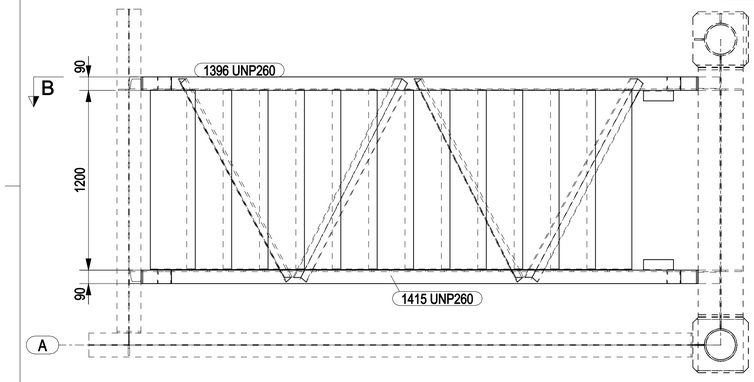

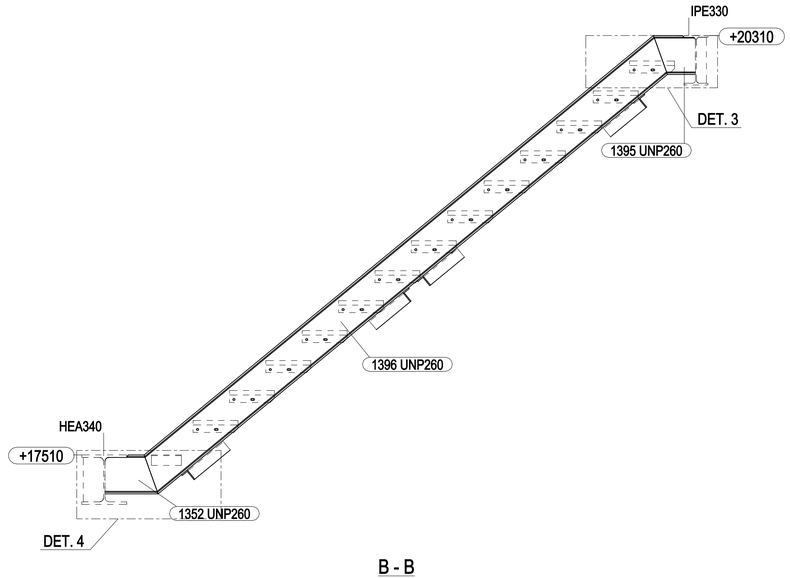


MARK	POS.	Q.TY	DENOMINATION	LENGTH (mm)	MATERIAL GRADE	STR. CAT.	WEIGHT (Kg)	P. SURF. (m^2)	NOTES
CWTPW050	1068	13	GRATING STEP 30X300	1200	S235JR	5	1113.6	11.28	
CWTPW050	1352	1	UNP260	355	S355J2	5	10.2	0.30	
CWTPW050	1385	2	L70*5	200	S355J2	5	2.1	0.11	
CWTPW050	1395	1	UNP260	280	S355J2	5	8.2	0.23	
CWTPW050	1396	1	UNP260	4498	S355J2	5	166.7	3.75	
CWTPW050	1413	1	UNP260	355	S355J2	5	10.2	0.30	
CWTPW050	1414	1	UNP260	280	S355J2	5	8.2	0.23	
CWTPW050	1415	1	UNP260	4498	S355J2	5	166.7	3.75	
CWTPW050	1416	2	L80x60x8	1610	S355J2	5	27.5	0.89	
CWTPW050	1417	2	L80x60x8	1589	S355J2	5	27.1	0.88	
						TOTALE	1540.6	21.72	

BILL OF BOLTS				
Q.TY	DENOMINATION	MATERIAL	WEIGHT kg	NOTES
52	SCREW M12*55	CL. 8.8	2.08	HOT DIP GALV.
104	NUT M12	CL. 8	2.08	HOT DIP GALV.
104	WASHER M12	R40	0.78	HOT DIP GALV.

NOTES

1 – ALL DIMENSIONS AND ELEVATIONS ARE IN MILLIMETERS U.N.O.
2 – ALL ELEVATIONS ARE REFERED TO C.D.

KEY PLAN

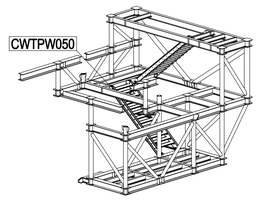

ISOMETRIC VIEW WALWKAY TP


HOLDS

REFERENCE DRAWINGS


DWG No.	DESCRIPTION
123A90-DDL-ST-DD-90091	TOPSIDE-WALKWAYS & STAIRS - SECTIONS - SHEET 1
123A90-DDL-ST-DD-90092	TOPSIDE-WALKWAYS & STAIRS - PLANS
123A90-DDL-ST-DD-90108	TOPSIDE-WALKWAYS & STAIRS - TYPICAL BEAM CONNECTION

DETAIL 1
SCALE 1:10


DETAIL 2
SCALE 1:10

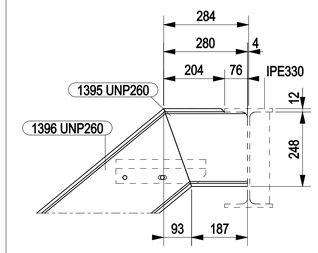


DETAIL 3
SCALE 1:10

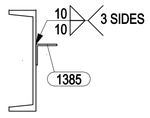

D - D
1:10

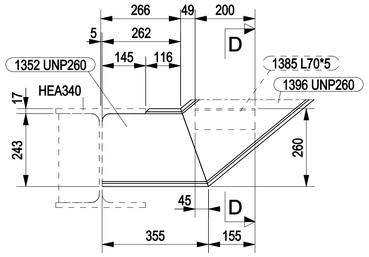


DETAIL 4
SCALE 1:10

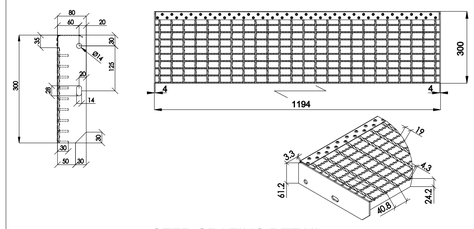


STEP GRATING DETAIL
STEP TO BE HOT DIP GLAVANIZED


B - B
1:20

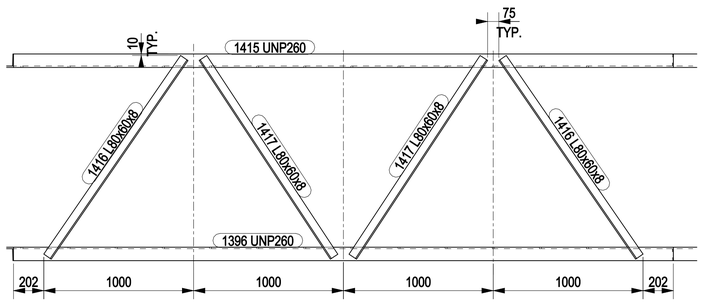

C - C
1:20

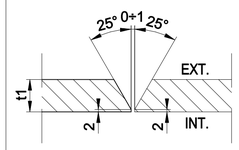

DETAIL 1

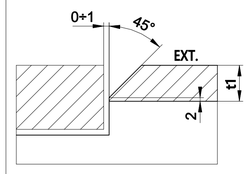

DETAIL 40

REV.	DATE	DRN	CHKD	APPD	DESCRIPTION
0	30/04/2024	CM-TS	MR	DC	ISSUED FOR CONSTRUCTION

CROSSWIND

ROSETTI MARINO

TITLE :
BASE LOAD POWER HUB (BLPH)
TP – WALKWAYS & STAIRS – STAIR
MARK CWTPW050

CONTRACT NO./TITLE CW-I-WP4-2023-05/HOLLANDSE KUST NOORD WIND PARK			SCALE 1:20
DRAWN CM-TS	CHECKED M.ROSSI	APPROVED D.CASADIO	DATE 30/04/2024
A1	DRAWING NO. 123A90-FDL-ST-DD-90579	SHEET 001	REV. 0