


MARK	POS.	Q.TY	DENOMINATION	LENGTH (mm)	MATERIAL GRADE	STR. CAT.	WEIGHT (Kg)	P. SURF. (m^2)	NOTES
CWTPW091	1379	1	IPE240	3832	DC4-III-355-0	4	114.7	3.53	
CWTPW092	1388	1	IPE240	668	DC4-III-355-0	4	18.2	0.62	
CWTPW093	1389	1	IPE240	667	DC4-III-355-0	4	17.4	0.62	
CWTPW094	1390	1	IPE330	2286	S355J2	4	104.5	2.87	
						TOTALE	254.9	7.63	

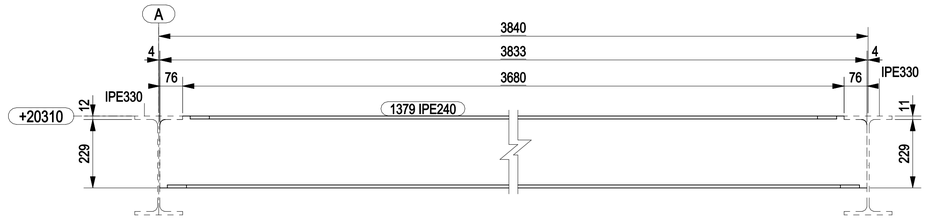


CWTPW091

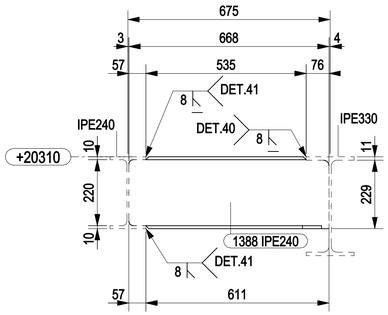


CWTPW092

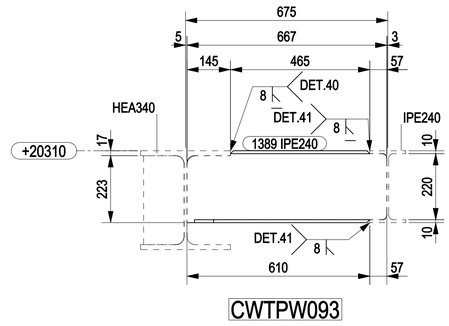


CWTPW093

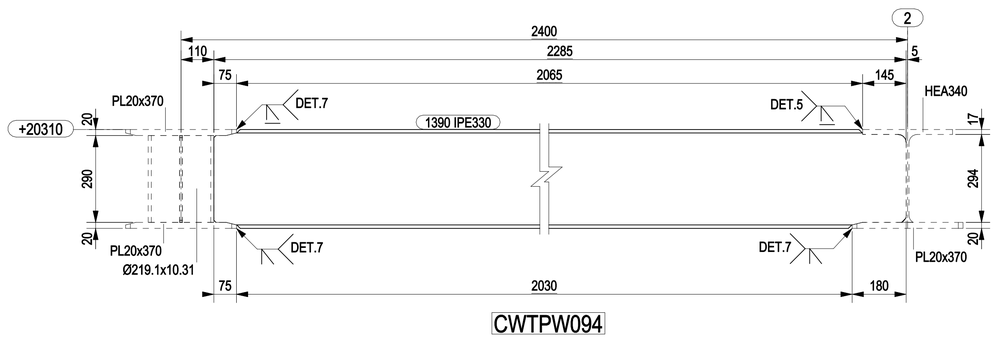


CWTPW094

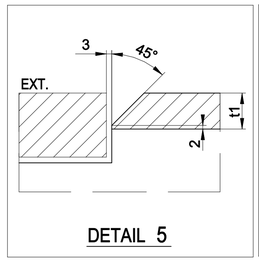


DETAIL 5

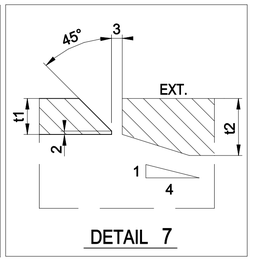

DETAIL 7

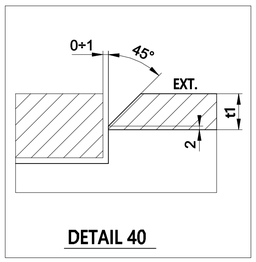

DETAIL 40

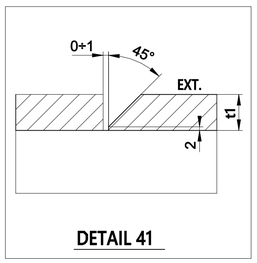


DETAIL 41

NOTES

1 – ALL DIMENSIONS AND ELEVATIONS ARE IN MILLIMETERS U.N.O.
2 – ALL ELEVATIONS ARE REFERED TO C.D.

KEY PLAN

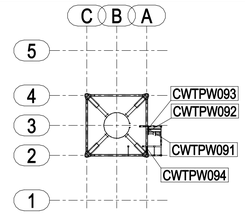

PLAN AT EL. +20310 TOS

HOLDS

REFERENCE DRAWINGS

DWG No.	DESCRIPTION
123A90-DDL-ST-DD-90091	TOPSIDE-WALKWAYS & STAIRS - SECTIONS - SHEET 1
123A90-DDL-ST-DD-90092	TOPSIDE-WALKWAYS & STAIRS - PLANS
123A90-DDL-ST-DD-90093	TOPSIDE-WALKWAYS & STAIRS - SECTIONS - SHEET 2

REV.	DATE	DRN	CHKD	APPD	DESCRIPTION
0	30/04/2024	CM-TS	MR	DC	ISSUED FOR CONSTRUCTION

CROSSWIND

ROSETTI MARINO

TITLE :
BASE LOAD POWER HUB (BLPH)
TP – WALKWAYS & STAIRS BEAMS AT EL. +20310 TOS
MARK CWTPW091 TO CWTPW094

CONTRACT NO./TITLE CW-I-WP4-2023-05/HOLLANDSE KUST NOORD WIND PARK			SCALE 1:10
DRAWN CM-TS	CHECKED M.ROSSI	APPROVED D.CASADIO	DATE 30/04/2024
A1	DRAWING NO. 123A90-FDL-ST-DD-90580	SHEET 001	REV. 0