

MARK	POS.	Q.TY	DENOMINATION	LENGTH (mm)	MATERIAL GRADE	STR. CAT.	WEIGHT (Kg)	P. SURF. (m^2)	NOTES
CWUTB185	1425	1	IPE240	1988	S355J2	4	57.5	1.83	
CWUTB186	1426	1	IPE240	989	S355J2	4	27.6	0.91	
CWUTB187	1427	1	IPE240	990	S355J2	4	26.6	0.91	
CWUTB187	1431	1	PL8x46.9	220	S355J2	4	0.6	0.02	
CWUTB188	1427	1	IPE240	990	S355J2	4	26.6	0.91	
CWUTB189	1428	1	IPE240	1800	S355J2	4	52.2	1.66	
CWUTB189	1431	1	PL8x46.9	220	S355J2	4	0.6	0.02	
						TOTALE	191.8	6.28	

1

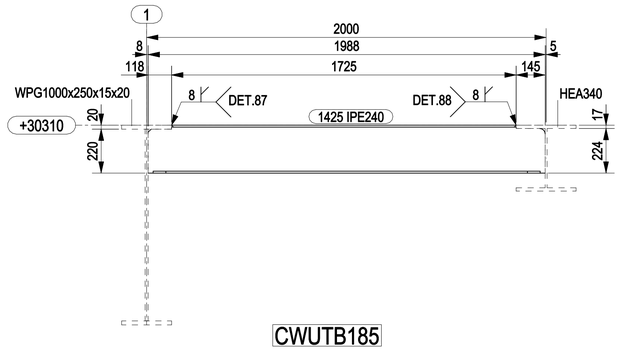


CWUTB185

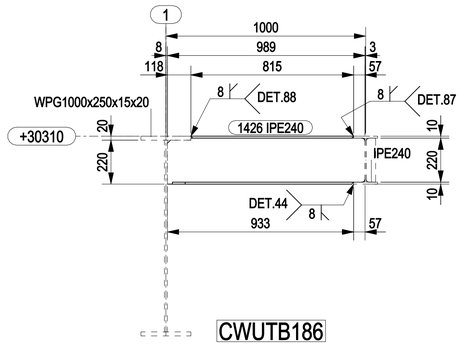


CWUTB186

1


MARKS DELETED: CWUTB190

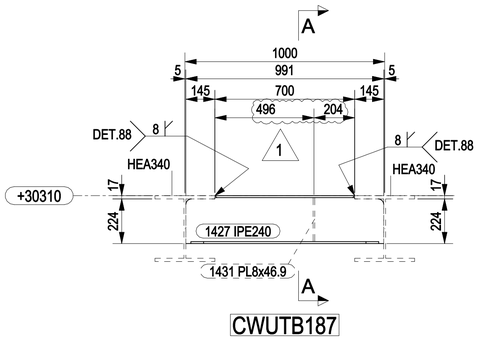


CWUTB187

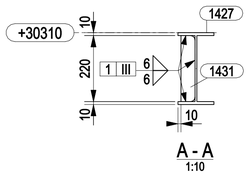


A - A
1:10

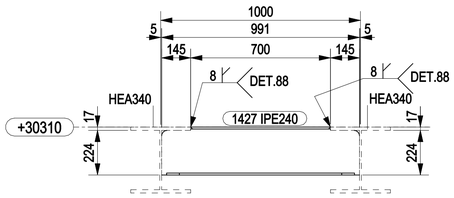

CWUTB188

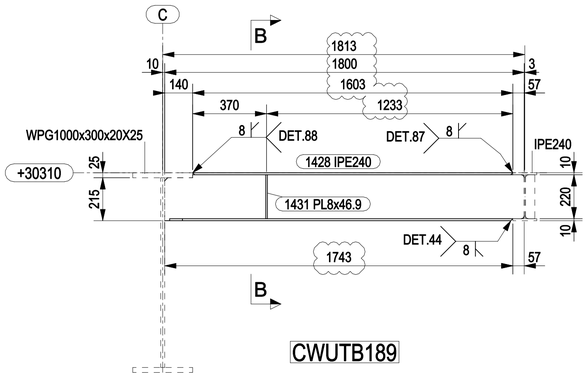


CWUTB189

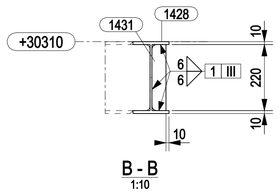


B - B
1:10


1

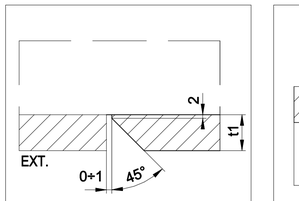

DETAIL 44

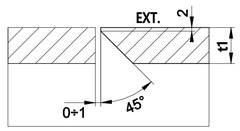

DETAIL 87

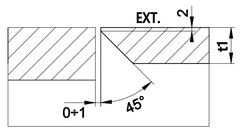


DETAIL 88

NOTES

1 – ALL DIMENSIONS AND ELEVATIONS ARE IN MILLIMETERS U.N.O.
2 – ALL ELEVATIONS ARE REFERED TO C.D.

KEY PLAN

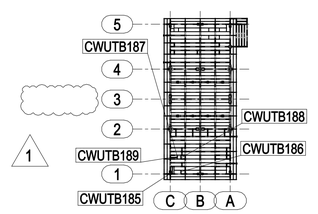

PLAN AT EL.+30310 TOS

HOLDS

REFERENCE DRAWINGS

DWG No.	DESCRIPTION
123A90-DDL-ST-DD-90105	TOPSIDE-SECONDARY STEEL PLAN AT EL.+30310 TOS

REV.	DATE	DRN	CHKD	APPD	DESCRIPTION
1	16/05/2024	CM-TS	MR	DC	REVISED WHERE INDICATED
0	02/05/2024	CM-TS	MR	DC	ISSUED FOR CONSTRUCTION

CROSSWIND

ROSETTI MARINO

TITLE :
BASE LOAD POWER HUB (BLPH)
TOP SIDES – TERTIARY PLAN AT EL. +30310 TOS
MARK CWUTB185 TO CWUTB189

1

CONTRACT NO./TITLE CW-I-WP4-2023-05/HOLLANDSE KUST NOORD WIND PARK			SCALE 1:15
DRAWN CM-TS	CHECKED M.ROSSI	APPROVED D.CASADIO	DATE 16/05/2024
A1	DRAWING NO. 123A90-FDL-ST-DD-90582	SHEET 001	REV. 1