
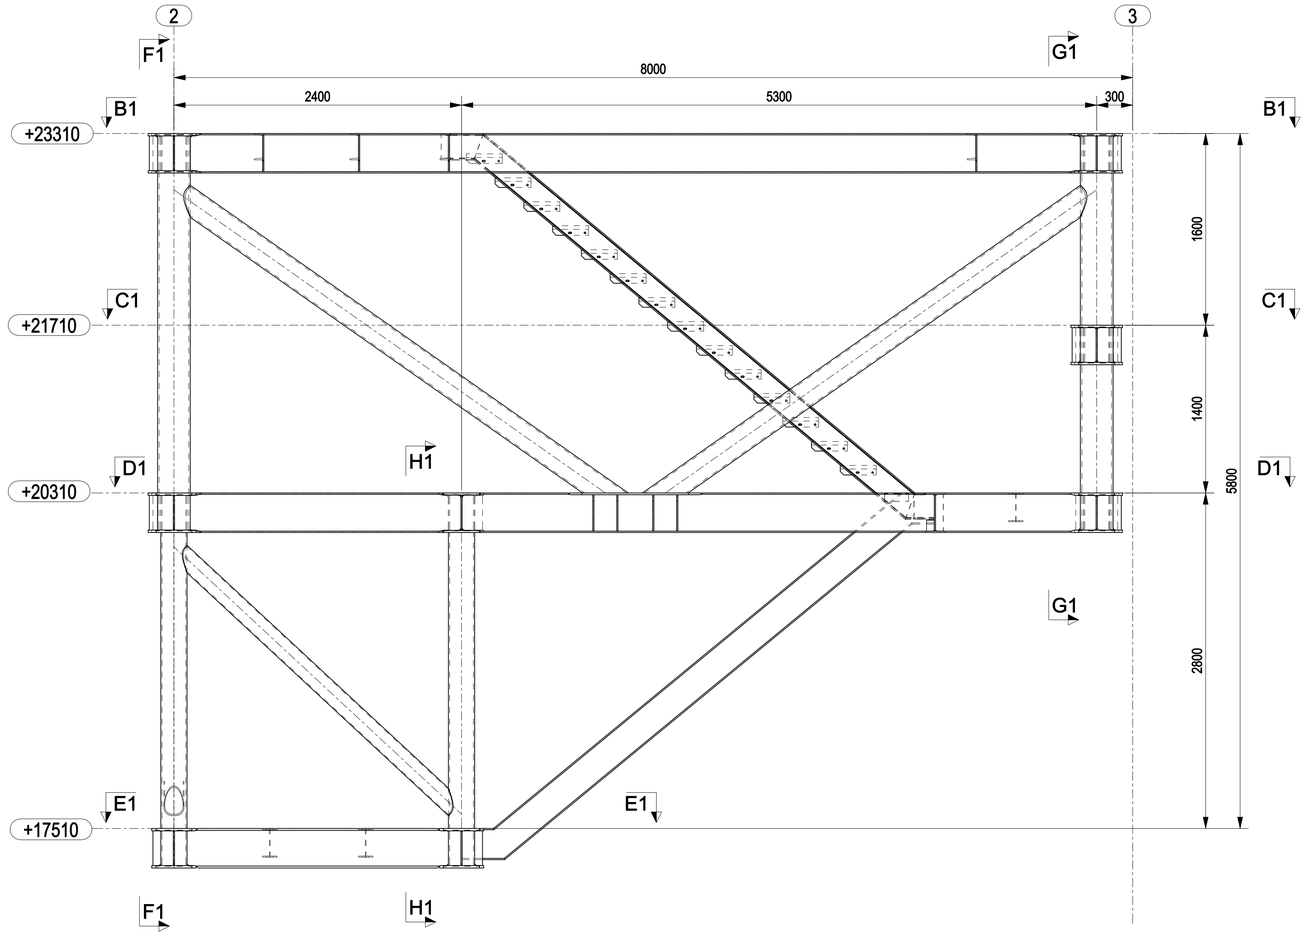


A1 - A1
1:25

NOTES

1 – ALL DIMENSIONS AND ELEVATIONS ARE IN MILLIMETERS U.N.O.
2 – ALL ELEVATIONS ARE REFERED TO C.D.
3 – FOR PLAN VIEW SEE DWG 123A90-FDL-ST-DD-90584
4 – FOR SECTION B1-B1 SEE DWG 123A90-FDL-ST-DD-90586
5 – FOR SECTION C1-C1 SEE DWG 123A90-FDL-ST-DD-90588
6 – FOR SECTION D1-D1 SEE DWG 123A90-FDL-ST-DD-90589
7 – FOR SECTION E1-E1 SEE DWG 123A90-FDL-ST-DD-90592
8 – FOR SECTION F1-F1 & G1-G1 SEE DWG 123A90-FDL-ST-DD-90594
9 – FOR SECTION H1-H1 SEE DWG 123A90-FDL-ST-DD-90595

KEY PLAN

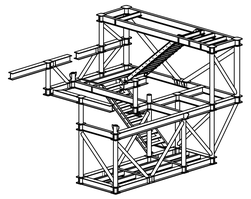

ISOMETRIC VIEW WALWKAY ACCESS PLATFORM

HOLDS

REFERENCE DRAWINGS

DWG No.	DESCRIPTION
123A90-DDL-ST-DD-90091	TOPSIDE-WALKWAYS & STAIRS - SECTIONS - SHEET 1
123A90-DDL-ST-DD-90092	TOPSIDE-WALKWAYS & STAIRS - PLANS
123A90-DDL-ST-DD-90093	TOPSIDE-WALKWAYS & STAIRS - SECTIONS - SHEET 2

REV.	DATE	DRN	CHKD	APPD	DESCRIPTION
0	02/05/2024	CM-TS	MR	DC	ISSUED FOR CONSTRUCTION

CROSSWIND

ROSETTI MARINO

TITLE :
BASE LOAD POWER HUB (BLPH)
TOP SIDES – WALKWAYS & STAIRS – TP
ASSEMBLY

CONTRACT NO./TITLE CW-I-WP4-2023-05/HOLLANDSE KUST NOORD WIND PARK			SCALE 1:100
DRAWN CM-TS	CHECKED M.ROSSI	APPROVED D.CASADIO	DATE 02/05/2024
A1	DRAWING NO. 123A90-FDL-ST-DD-90585	SHEET 001	REV. 0