
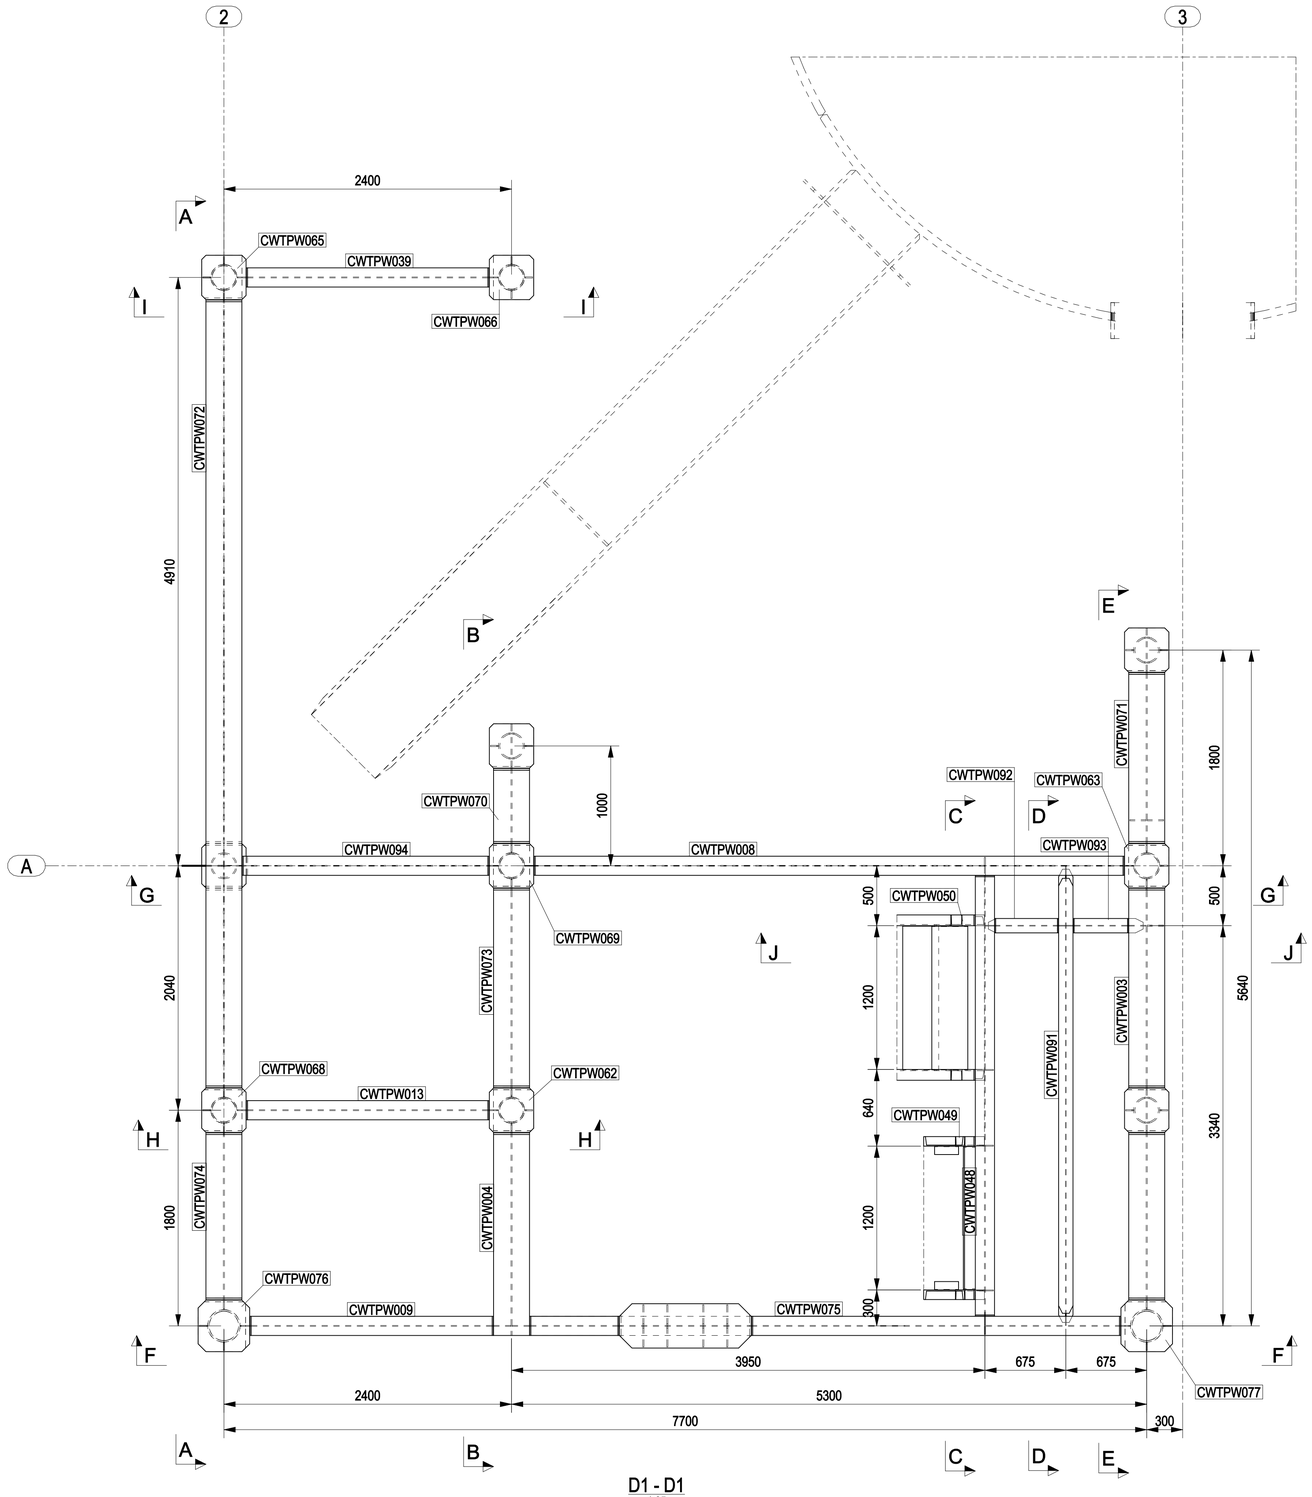


D1 - D1
1:25
PLAN VIEW AT +20310

NOTES

1 – ALL DIMENSIONS AND ELEVATIONS ARE IN MILLIMETERS U.N.O.
2 – ALL ELEVATIONS ARE REFERED TO C.D.
3 – FOR PLAN VIEW SEE DWG 123A90–FDL–ST–DD–90585
4 – FOR MARKS LIST SEE DWG 123A90–FDL–ST–DD–90583
5 – FOR SECTION A–A TO E–E SEE DWG 123A90–FDL–ST–DD–90590
6 – FOR SECTION F–F TO J–J SEE DWG 123A90–FDL–ST–DD–90591

KEY PLAN

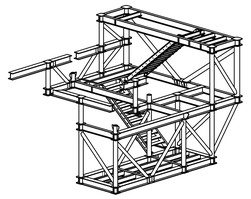

ISOMETRIC VIEW WALWKAY ACCESS PLATFORM

HOLDS

REFERENCE DRAWINGS

DWG No.	DESCRIPTION
123A90-DDL-ST-DD-90091	TOPSIDE-WALKWAYS & STAIRS - SECTIONS - SHEET 1
123A90-DDL-ST-DD-90092	TOPSIDE-WALKWAYS & STAIRS - PLANS
123A90-DDL-ST-DD-90093	TOPSIDE-WALKWAYS & STAIRS - SECTIONS - SHEET 2

REV.	DATE	DRN	CHKD	APPD	DESCRIPTION
0	02/05/2024	CM–TS	MR	DC	ISSUED FOR CONSTRUCTION

CROSSWIND

ROSETTI MARINO

TITLE :
BASE LOAD POWER HUB (BLPH)
TOP SIDES – WALKWAYS & STAIRS – TP
ASSEMBLY

CONTRACT NO./TITLE CW–I–WP4–2023–05/HOLLANDSE KUST NOORD WIND PARK | SCALE 1:100

DRAWN CM–TS | CHECKED M.ROSSI | APPROVED D.CASADIO | DATE 02/05/2024

A1 | DRAWING NO. 123A90–FDL–ST–DD–90589 | SHEET 001 | REV. 0