
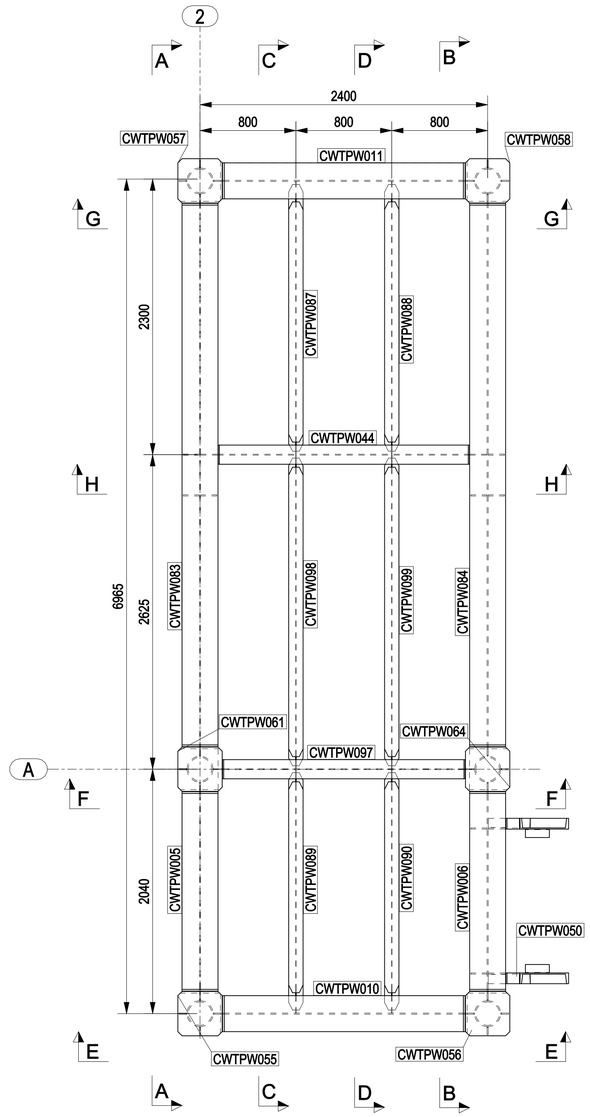


E1 - E1
1:25
PLAN VIEW AT +17510

NOTES

1 – ALL DIMENSIONS AND ELEVATIONS ARE IN MILLIMETERS U.N.O.
2 – ALL ELEVATIONS ARE REFERED TO C.D.
3 – FOR PLAN VIEW SEE DWG 123A90-FDL-ST-DD-90585
4 – FOR MARKS LIST SEE DWG 123A90-FDL-ST-DD-90583
5 – FOR SECTION A-A TO H-H SEE DWG 123A90-FDL-ST-DD-90593

KEY PLAN

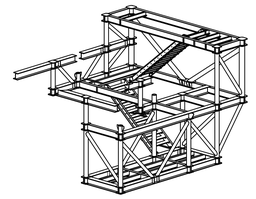

ISOMETRIC VIEW WALWKAY ACCESS PLATFORM

HOLDS

REFERENCE DRAWINGS

DWG No.	DESCRIPTION
123A90-DDL-ST-DD-90091	TOPSIDE-WALKWAYS & STAIRS - SECTIONS - SHEET 1
123A90-DDL-ST-DD-90092	TOPSIDE-WALKWAYS & STAIRS - PLANS
123A90-DDL-ST-DD-90093	TOPSIDE-WALKWAYS & STAIRS - SECTIONS - SHEET 2

REV.	DATE	DRN	CHKD	APPD	DESCRIPTION
0	02/05/2024	CM-TS	MR	DC	ISSUED FOR CONSTRUCTION

CROSSWIND

ROSETTI MARINO

TITLE :
BASE LOAD POWER HUB (BLPH)
TOP SIDES – WALKWAYS & STAIRS – TP
ASSEMBLY

CONTRACT NO./TITLE CW-I-WP4-2023-05/HOLLANDSE KUST NOORD WIND PARK | SCALE 1:100

DRAWN CM-TS | CHECKED M.ROSSI | APPROVED D.CASADIO | DATE 02/05/2024

A1 | DRAWING NO. 123A90-FDL-ST-DD-90592 | SHEET 001 | REV. 0